Figured dimensions only are to be used. All dimensions to be checked on site. Differences between drawings and drawings and specifications to be reported to FORM Design Group. The copyright remains with FORM Design Group Limited

Date Issue/Revisions

DATE 09/13/21

Rev	Description	Date

Prop North rear
1 : 100

MATERIALS KEY:

1 - BRICK FINISH

2 - PLAIN TILE - WARNER STAR HANDMADE RED CLAY TILE TO BE RETAINED ON FRONT ELEVATION FIRST. REPLACED TILES RECLAIMED TO MATCH EXISTING ON REAR ELEVATION

3 - PEBBLEDASH FINISH

4 - PATENT GLAZING

5 - TIMBER CLADDING STAINED/BURNT FINISH (LARCH)

6 - ALUMINIUM BI-FOLD DOORS

7 - COMPOSITE WINDOWS (TIMBER/METAL)

8 - LEAD SHEET OVER PLY

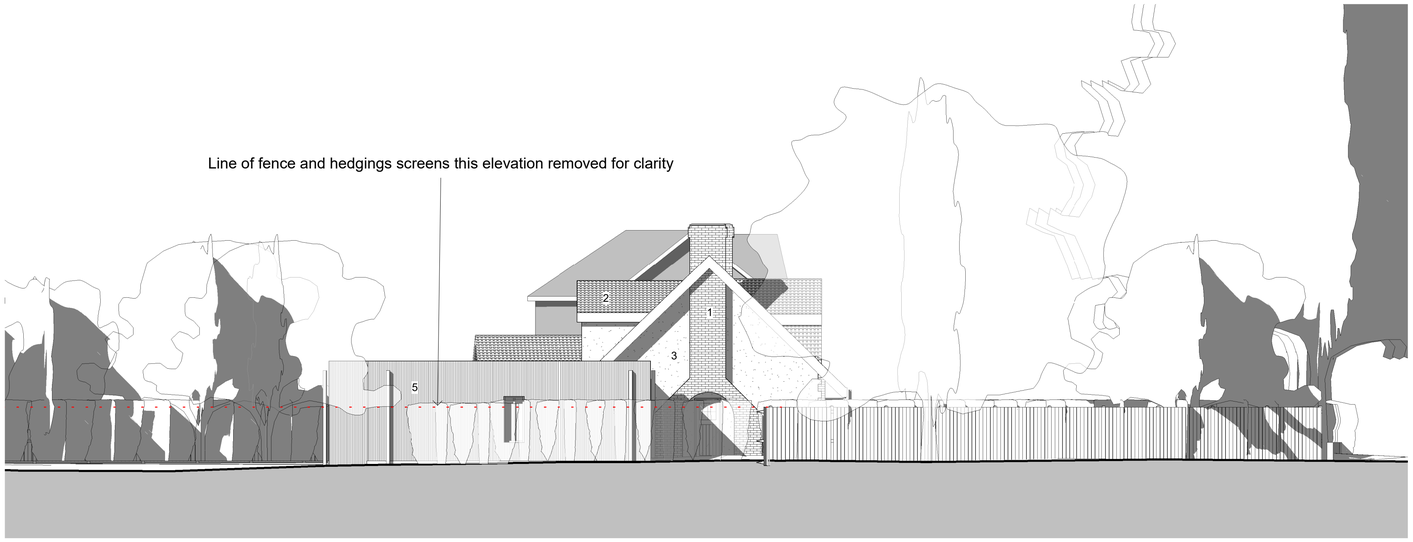

Prop West side
1 : 100

PROPOSED ELEVATIONS

0 1 2 3 4 5 10 m
Scale at A1 (1:100)

Form Design Group Ltd
Walton on Thames, Surrey. KT12 4RZ
Tel 01932 213248

CLIENT Owner

DOMER COTTAGE, BONSEY LANE. WOKING

SCALE (@ A1)	PROJECT NUMBER	DRAWING NUMBER	REV
1 : 100	1422	PL13-101b	

12/01/2024 11:09:45