Figured dimensions only are to be used. All dimensions to be checked on site. Differences between drawings and drawings and specifications to be reported to FORM Design Group. The copyright remains with FORM Design Group Limited

Date Issue/Revisions

DATE 09/13/21

Rev	Description	Date

NORTH

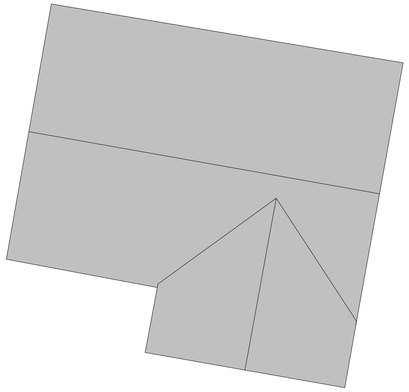

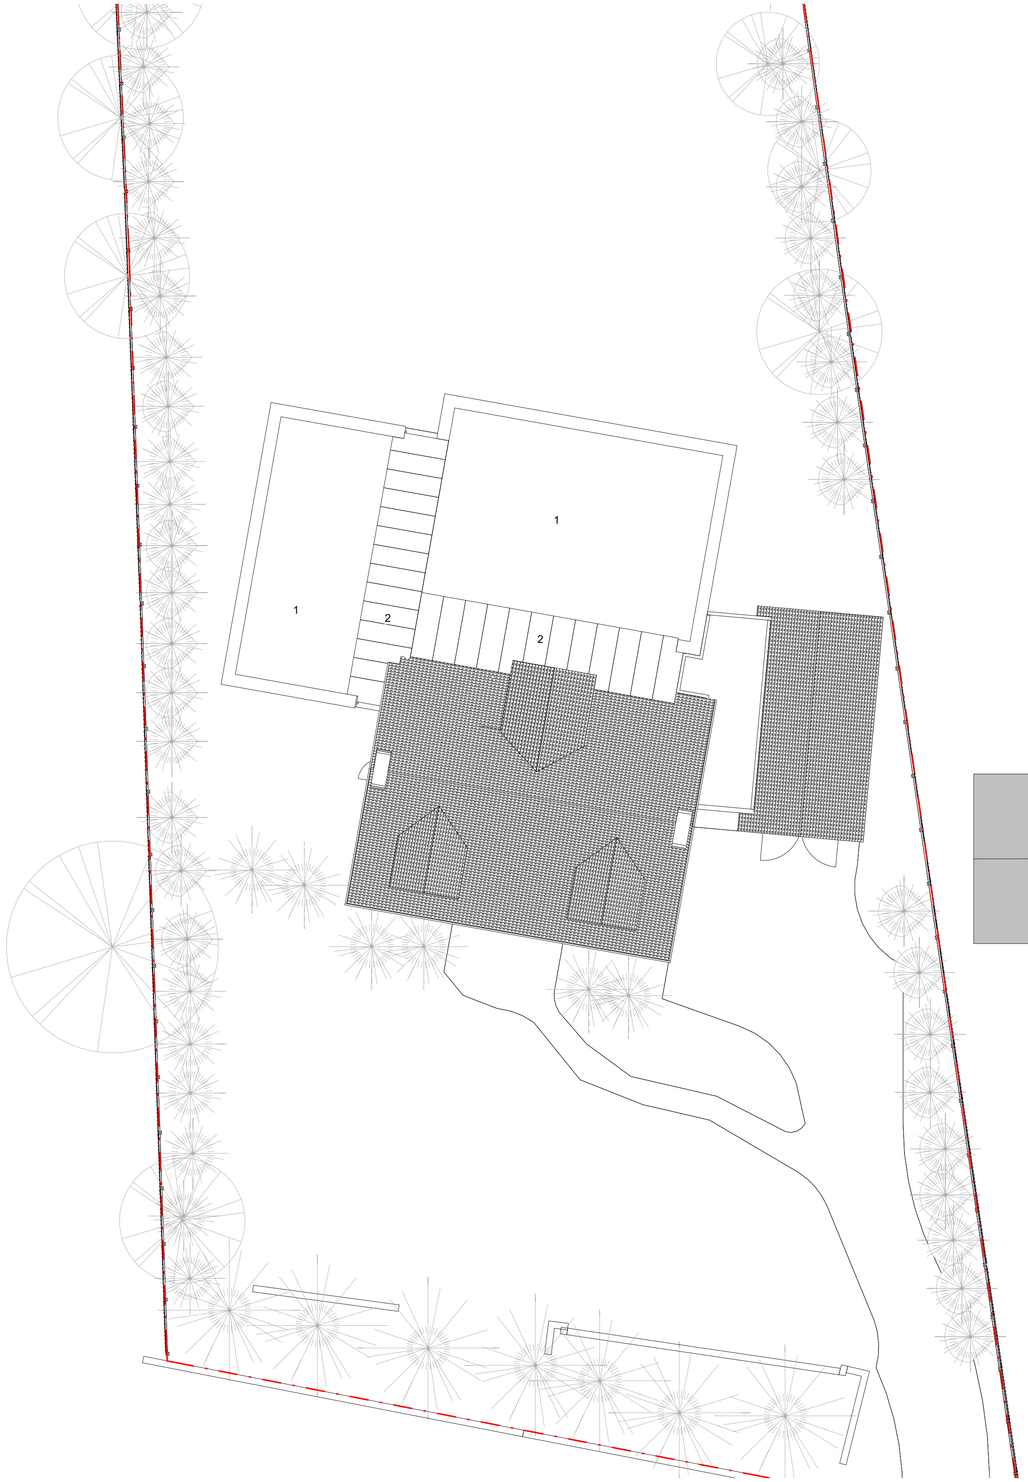

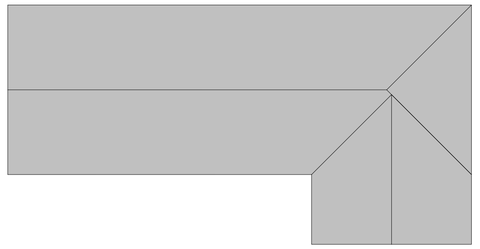

MATERIALS KEY:

1 - SEEDAM ROOF

2 - GLASS ROOF SEPARATOR

PROPOSED ROOF PLAN

0 1 2 3 4 5 10 m

Scale at A1 (1:100)

FORM DESIGN GROUP

Form Design Group Ltd
Walton on Thames, Surrey. KT12 4RZ
Tel 01932 213248

CLIENT Owner

DOMER COTTAGE, BONSEY LANE. WOKING

SCALE (@ A1)	PROJECT NUMBER	DRAWING NUMBER	REV
1 : 100	1422	PL13-003b	

10/03/2022 17:15:54