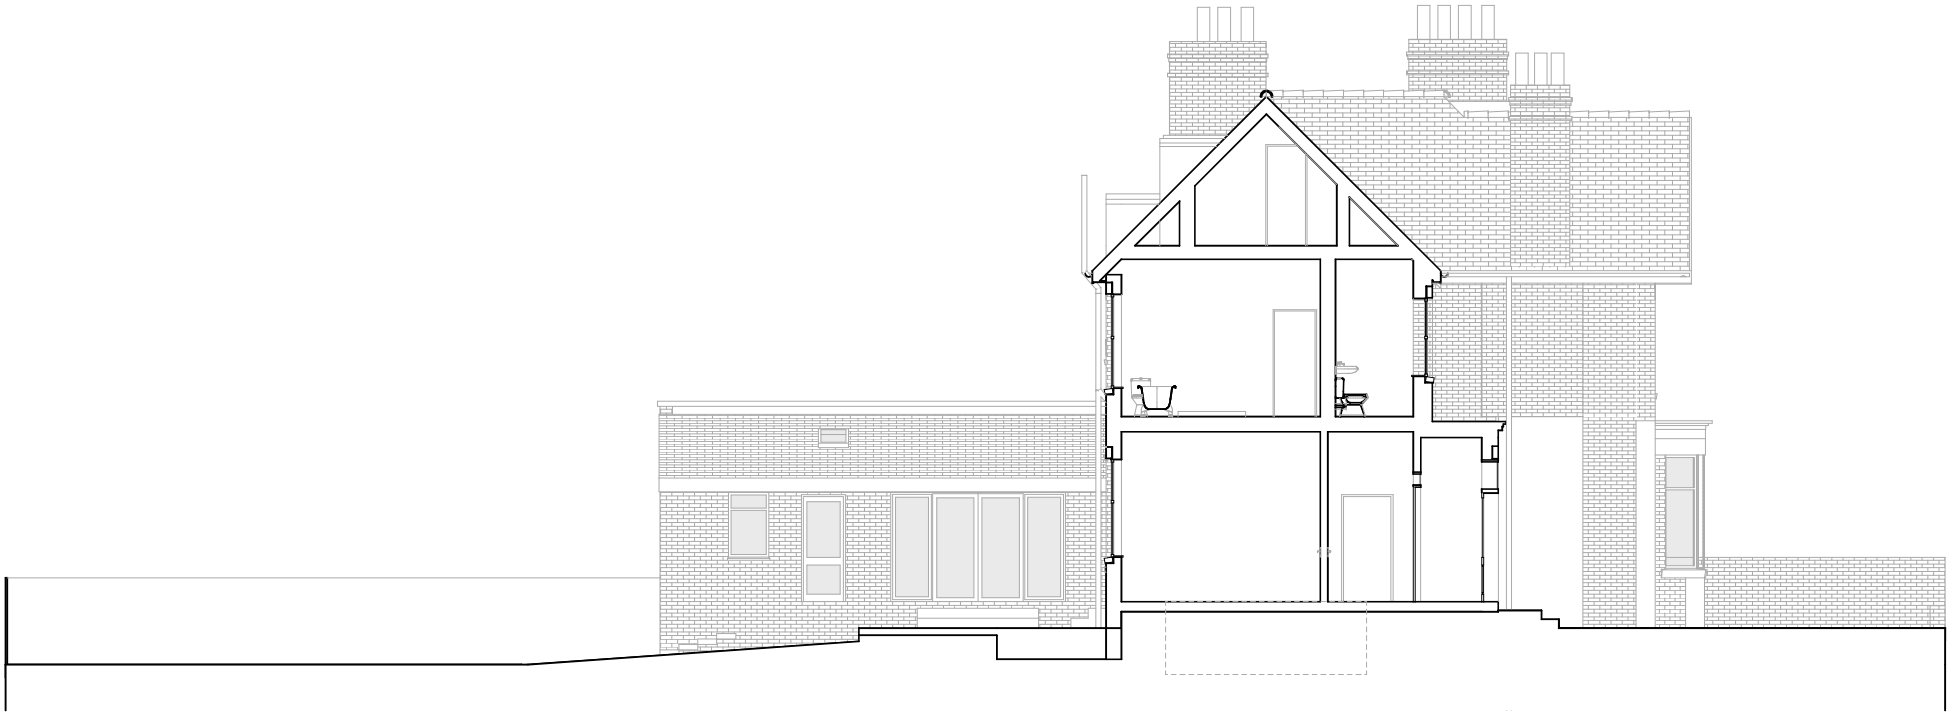

0 1 2 3 4 5

REV	DATE	DRAWN	AMENDMENT

Granit
Architecture + Interiors

Studios 18-19, 16 Porteus Place,
Clapham, London SW4 0AS

t +44 (0) 20 7924 4555
e info@granit.co.uk
w www.granit.co.uk

© GRANIT CHARTERED ARCHITECTS LTD

THIS DRAWING HAS BEEN PRODUCED FOR THE NAMED CLIENT AND NAMED PROJECT AND IS NOT INTENDED FOR USE BY ANY OTHER PERSON OR FOR ANY OTHER PURPOSE.

Project	**2313 Eldorado Crescent**	Drawing No.	**2313/EX/009**
For	**Andrew and Natasha White**	Drawing	**Existing Section A**
Project Address	**1 Eldorado Crescent, Cheltenham GL50 2PY**	Revision	*
Scale	1:100 @ A3 Date 23/01/2024 Drawn ON	Purpose	**FOR PLANNING**
Notes	IF THIS DRAWING HAS BEEN ISSUED 'FOR CONSTRUCTION' DO NOT SCALE DIRECTLY FROM IT. ALL DIMENSIONS TO BE CHECKED ON-SITE. PLEASE CONTACT ARCHITECT IF YOU REQUIRE CONFIRMATION OF ANY DIMENSIONS. ANY DISCREPANCIES TO BE RAISED WITH CONTRACT ADMINISTRATOR.	File	2313_Eldorado_CURRENT.pln