PROPOSED NEW SHOP FRONT AND SIGNAGE

Window Manifestation Design

www.cardfactory.co.uk

Window manifestations to be applied to all visible glazed panels on internal surfaces. Frosted circle design with frosted Card Factory web address. positioned at 1500mm and 850mm from ground level to meet the Partially Sighted Regulations & Standards

NOTE: A fuse spur needs to be provided for each sign and must be installed in close proximity to each sign.

☐ Detailed drawings to be provided by signage contractor.

Double sided PVC banners, digitally printed vinyl background and matt yellow vinyl letters lopped to support poles to be installed.

☐ New acrylic lettering with 50mm stainless steel returns and CF yellow 5mm acrylic faces. Dark grey vinyl cut to match shape of signage and applied internally to glazing to hide the back of signage.

Internally illuminated with internally mounted 12v LED's. Power feed to be pulled through expansion joint.

Fixed to blue vinyl on glazing via VHB tape.

SECTION THROUGH SIGN

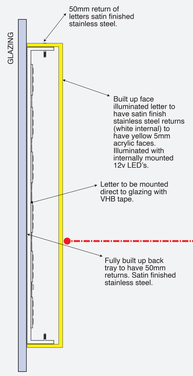

FULL ILLUMINATION

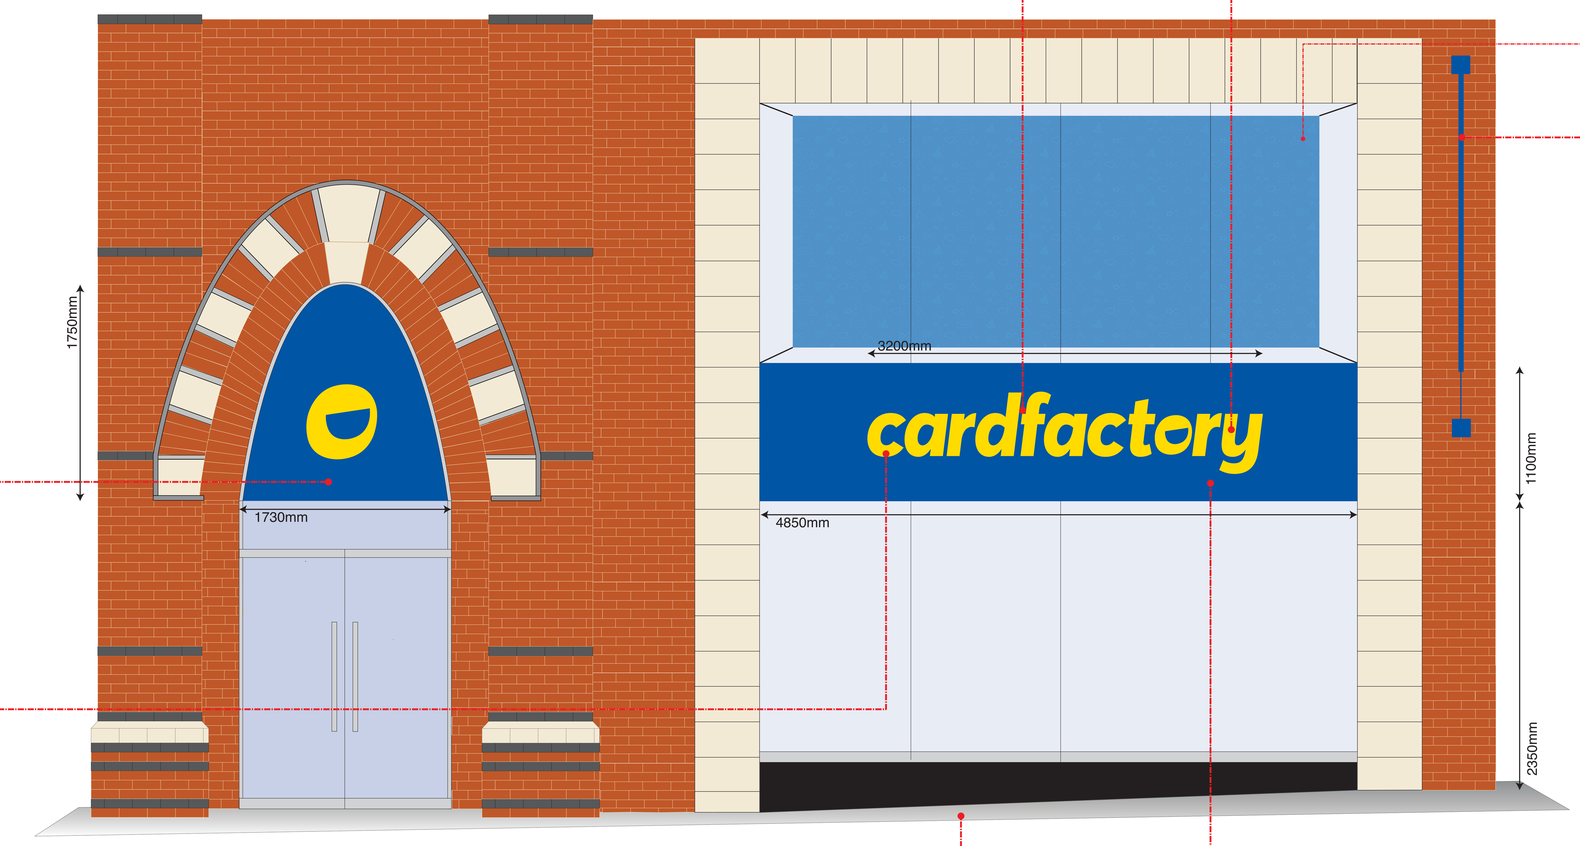

☐ New wall to be constructed 800mm from glazing, plastered and decorated white on the window facing side only. Graphics to be installed to wall as shown.

☐ Existing banner brackets to remain and new Card Factory logo PVC banner to be installed.

☐ Blue vinyl to be installed to existing glazing as shown with built up CF Wakey logo, internally illuminated applied directly to glazing.

350MM 'C' Height

card

MATERIALS / FINISHES
5mm acrylic face lettering mounted directly to glazing with VHB tape. 50mm stainless steel returns.
ILLUMINATION - **FULL ILLUMINATION**
12v LED's mounted interally.

☐ Existing pavement line

☐ Blue vinyl to be installed as shown, as backing for new lettering.

SCALE

Due to the method of reproduction these plans may not be exact when using a calibrated scale rule, as a guide use the indicated bar which was shown on the original drawing at 1000mm

SCALE 1:50 — 1000mm

The original of this drawing is copyright and contains confidential information. It is the property of Sportswift Ltd. Trading as Card Factory, without whose permission may not be copied, shown or handed to a third party or otherwise used, and is to be returned promptly upon request Card Factory

REVISIONS	DATED

cardfactory

TITLE	Proposed Plan
ADDRESS	**Unit 9** **Lands Lane** **LEEDS** **LS1 6AW**
APPLICANT	Sportswift LTD - T/A Card Factory
WORKS DESCRIPTION	New 5mm acrylic face lettering in white/opal mounted direct to satin finished stainless steel 50x50x3.0mm runner bars with self drilling tech screws. Internally illuminated with internally mounted 12v LED's. Existing shopfront to be cleaned down.
DRAWING NUMBER	15062022
SCALE 1:50 @ A3	Version 2
SIGNED: J.C.PAYNE	DATED: 15/06/2022

We hereby certify that this plan is a true copy of the plan referred to in connection with the application for building warrant planning consent and approval

CONTACT	Jonathan Payne
E-mail:	jonathan.payne@cardfactory.eu.com
Direct Line:	01924 877846
Mobile:	07714 768 422

Card Factory, Century House, Brunel Road, Wakefield 41 Industrial Estate, Wakefield. WF2 0XG