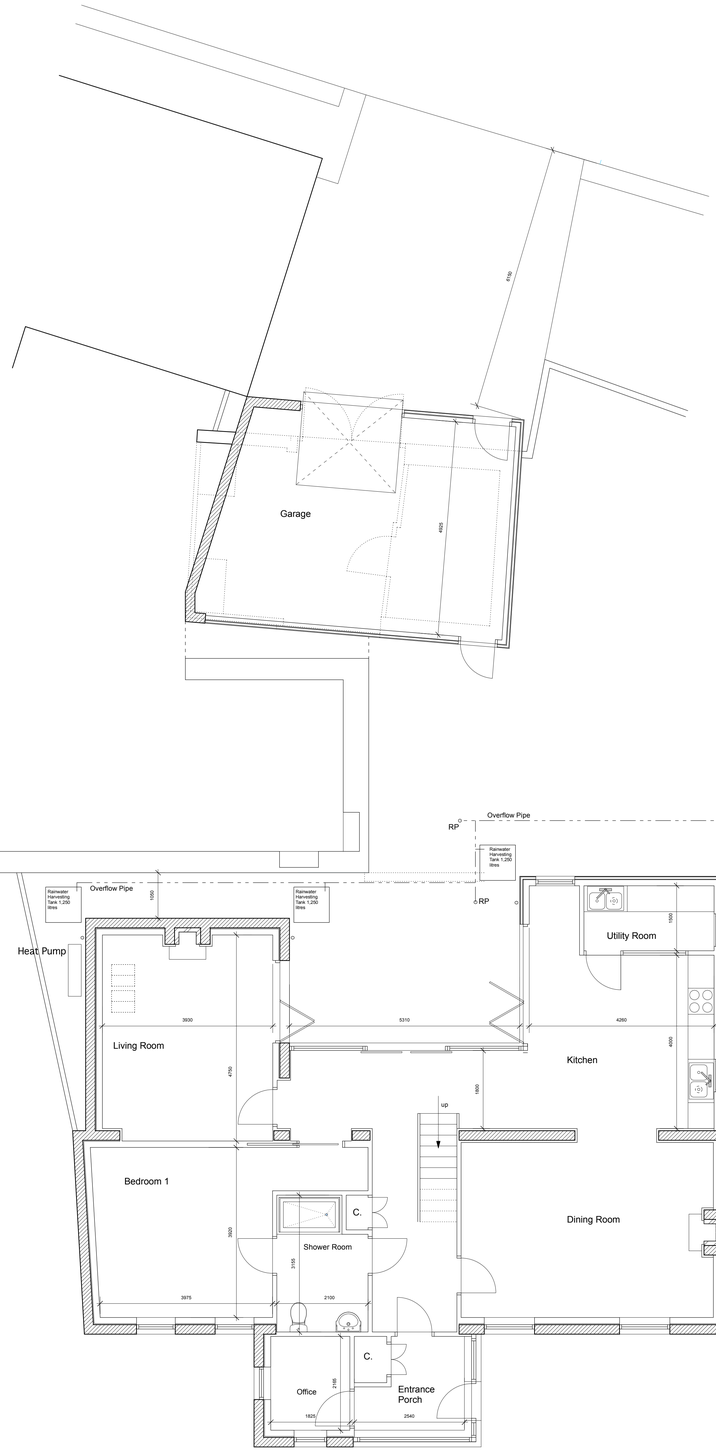

Ground Floor Plan. 1:50

North Elevation. 1:100

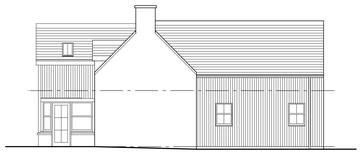

West Elevation. 1:100

South Elevation. 1:100

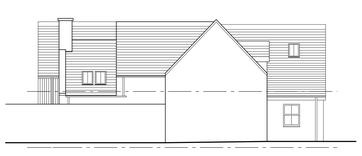

East Elevation. 1:100

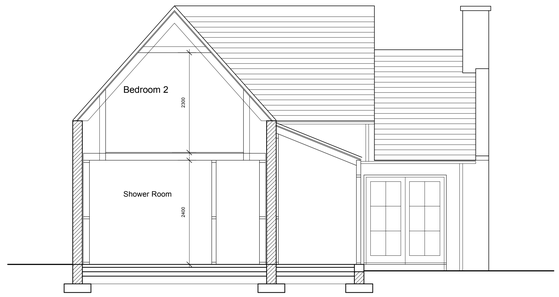

Sectional West Elevation. 1:50

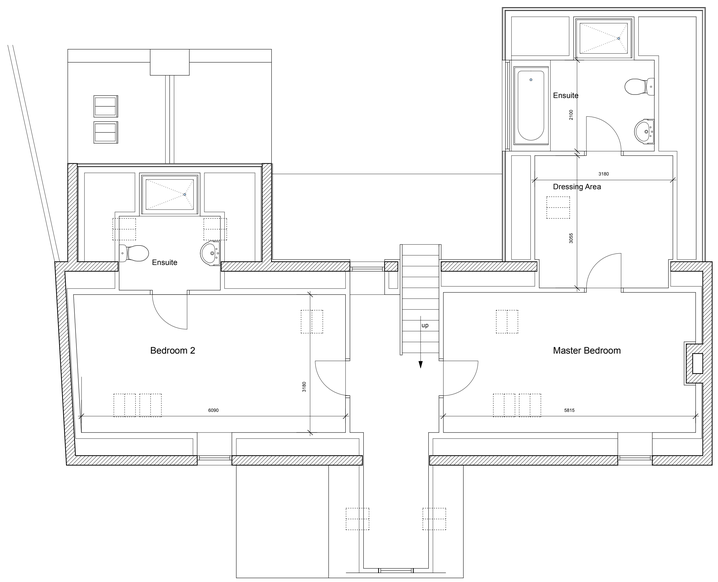

First Floor Plan. 1:50

©Crown Copyright and database rights 2018 OS 100019980

Location Plan 1:1250

No	Revisions	Date	Initials

MANTELL RITCHIE
Chartered Architects
27A High Street, BANFF,
AB45 1AN
Tel:- 01261 812267
Email:- admin@mantellritchie.co.uk
www.mantellritchie.com

Copyright of Mantell Ritchie , Chartered Architect.

project
188 Seatown,
CULLEN.
Replacement House
for
Mr + Mrs D Pritchard

content
Plans, Sections and Elevations

scales
1:50, 1:100, 1:1250

drawn by	size	date
MR	A0	04.01.24

ref **21170** **08**