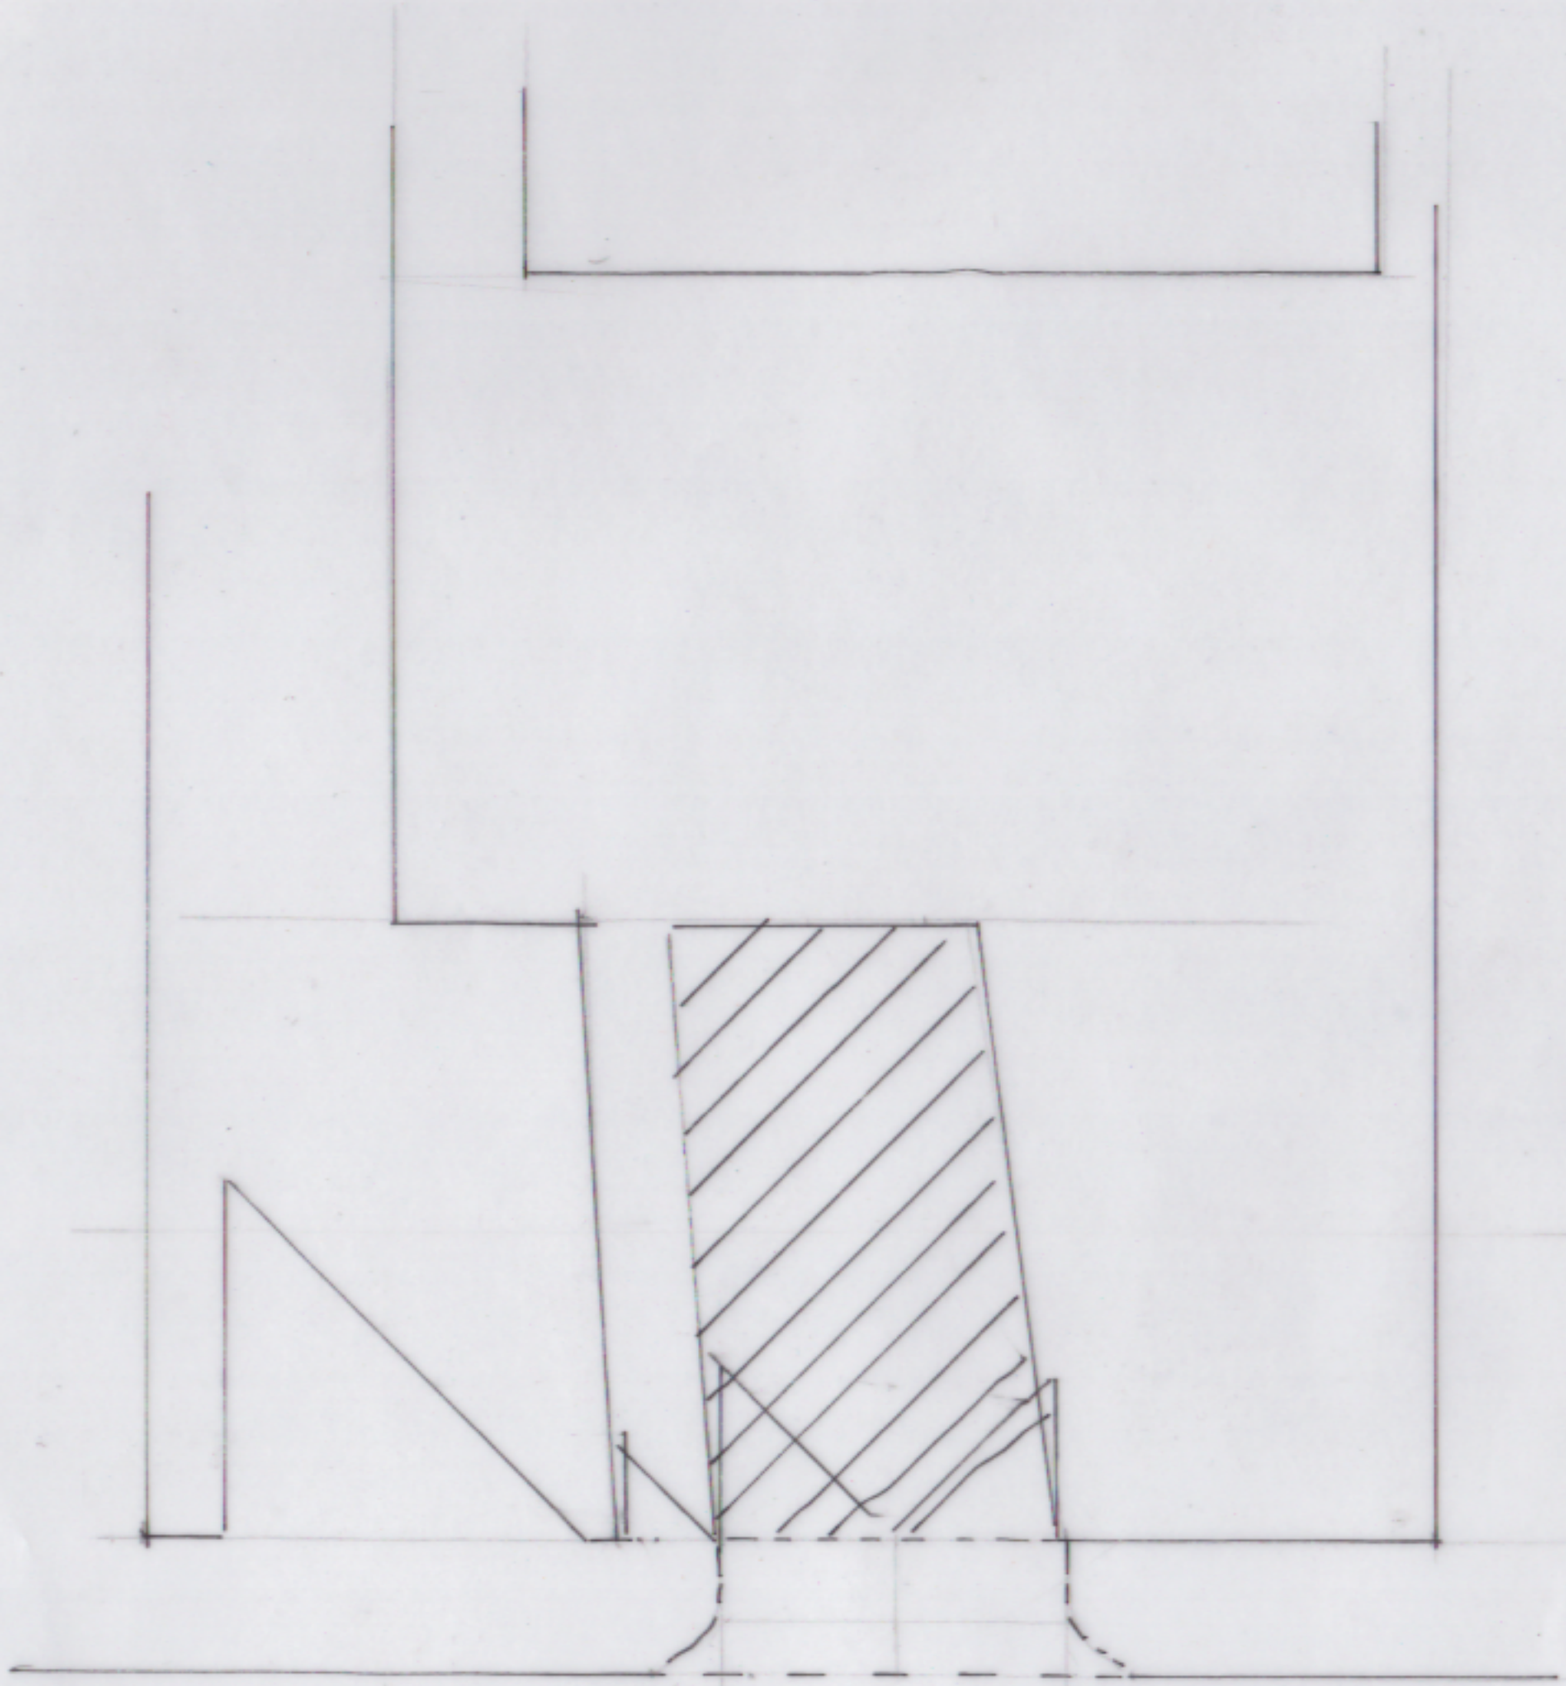

SITE PLAN 1:100

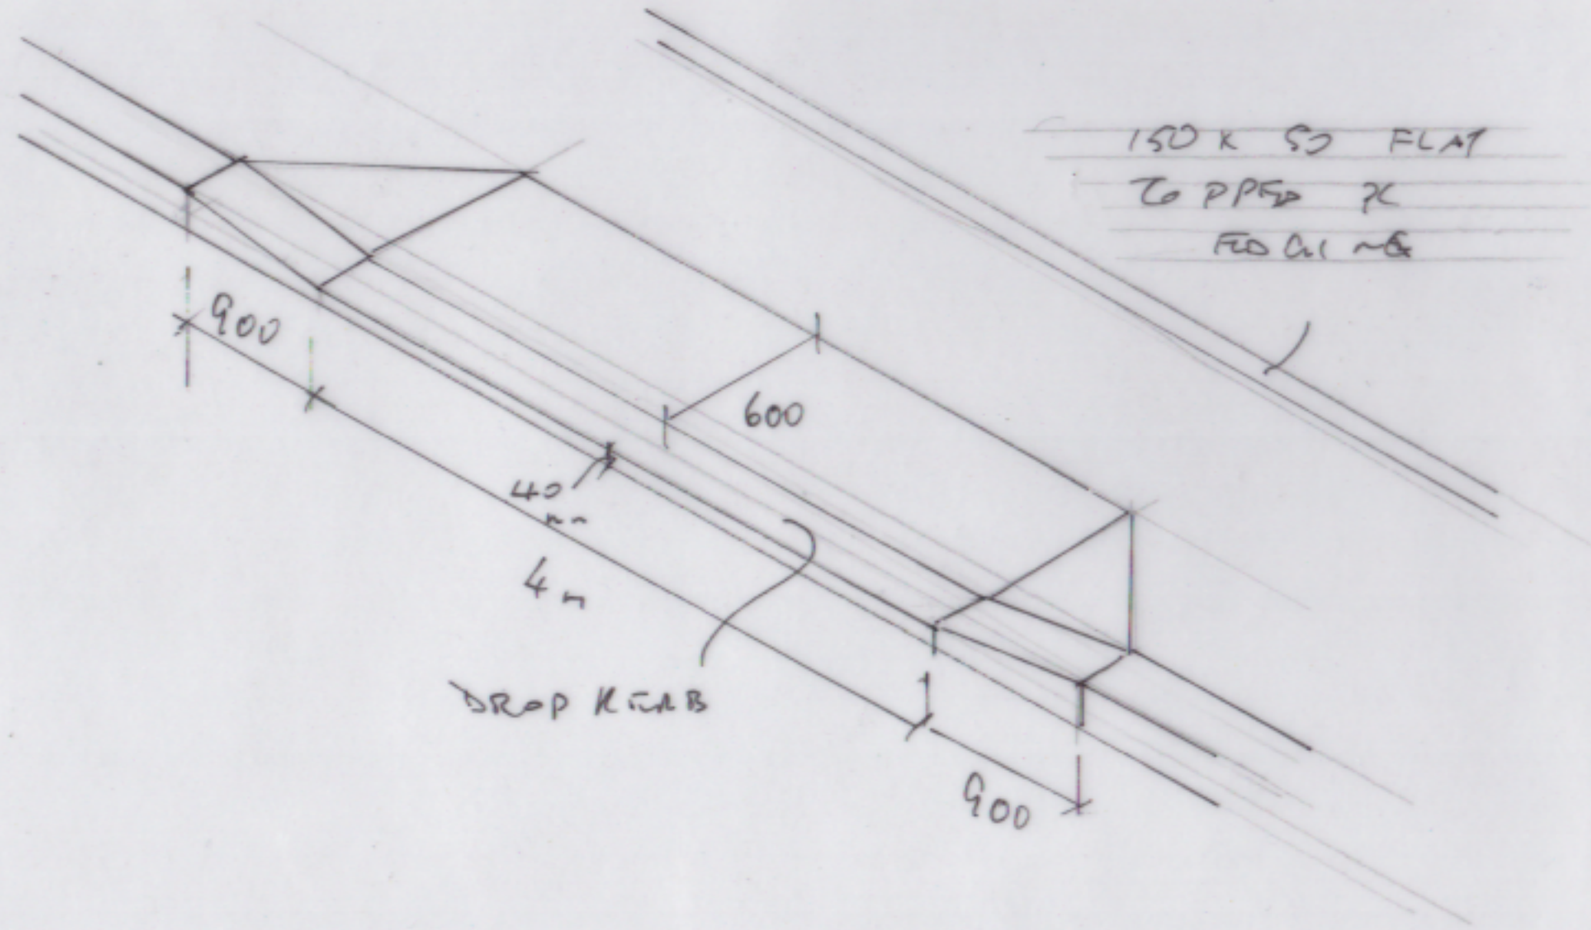

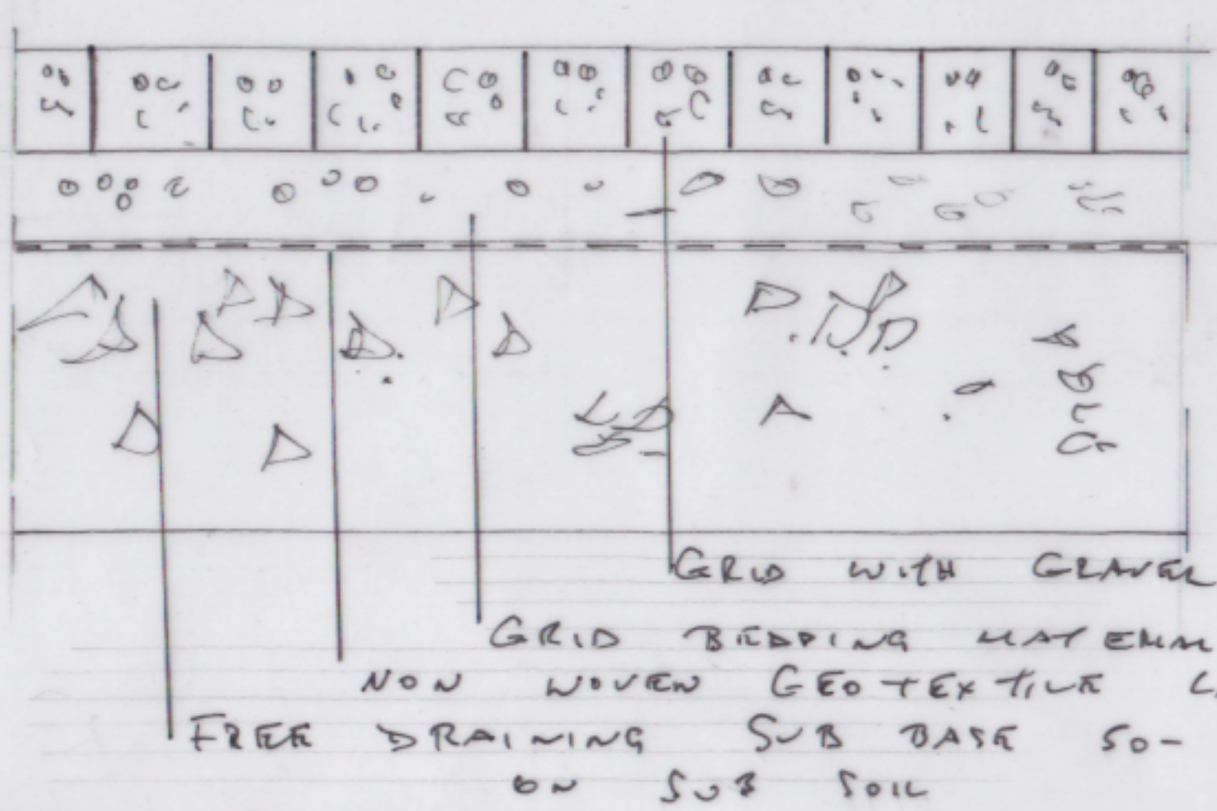

HARD STANDING

WORK TO BE CARRIED OUT BY TRADITIONAL PAVING RESTORATION & INSTALLATION CO. LTD. TO SBC ROADS SPEC

MR & MRS CARROLL

DRG NO 730-1

PROPOSED FOOTWAY CROSSING AND HARD STAND

KERIDAN

LEITHEN CL

INNERLEITHEN EH44 6JL