Ordnance Survey, (c) Crown Copyright 2024. All rights reserved. Licence number 100022432

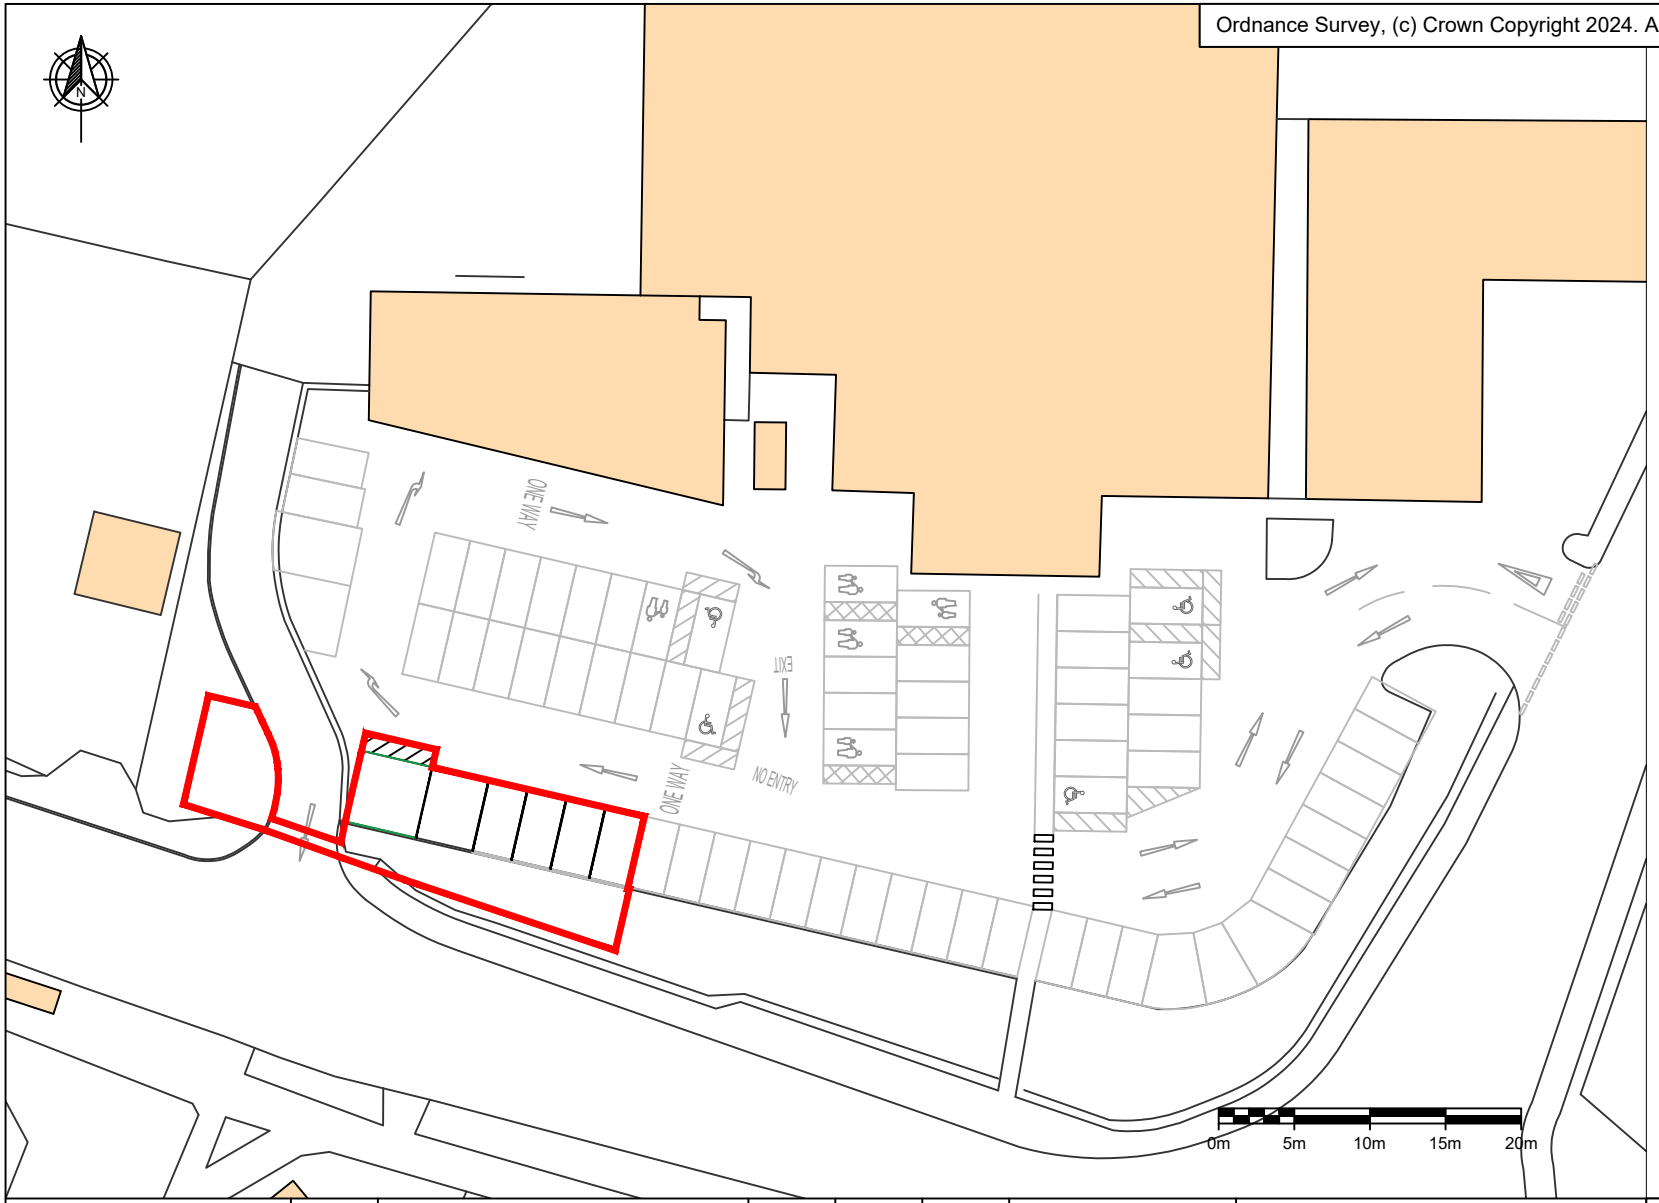

SITE LOCATION

COMMENTS	REV.	DESCRIPTION	REV. BY	APP.	DATE
	A	Issued for comment	DU	AE/RK	29/01/24

ADDRESS

Welshpool Rd,
Bicton Heath,
Shrewsbury,
SY3 5AD

PROJECT NAME

BNP PARIBAS - SHREWSBURY

DRAWING TITLE

BLOCK PLAN

DRAWING NO.

10661 - 0019_03

SCALE (@A4) 1:500

DRAWN BY DU

INSTAVOLT

InstaVolt Ltd, 6 Cedarwood, Crockford Lane,
Chineham Park, Hampshire, RG24 8WD

© InstaVolt Ltd. 2023

REV. A