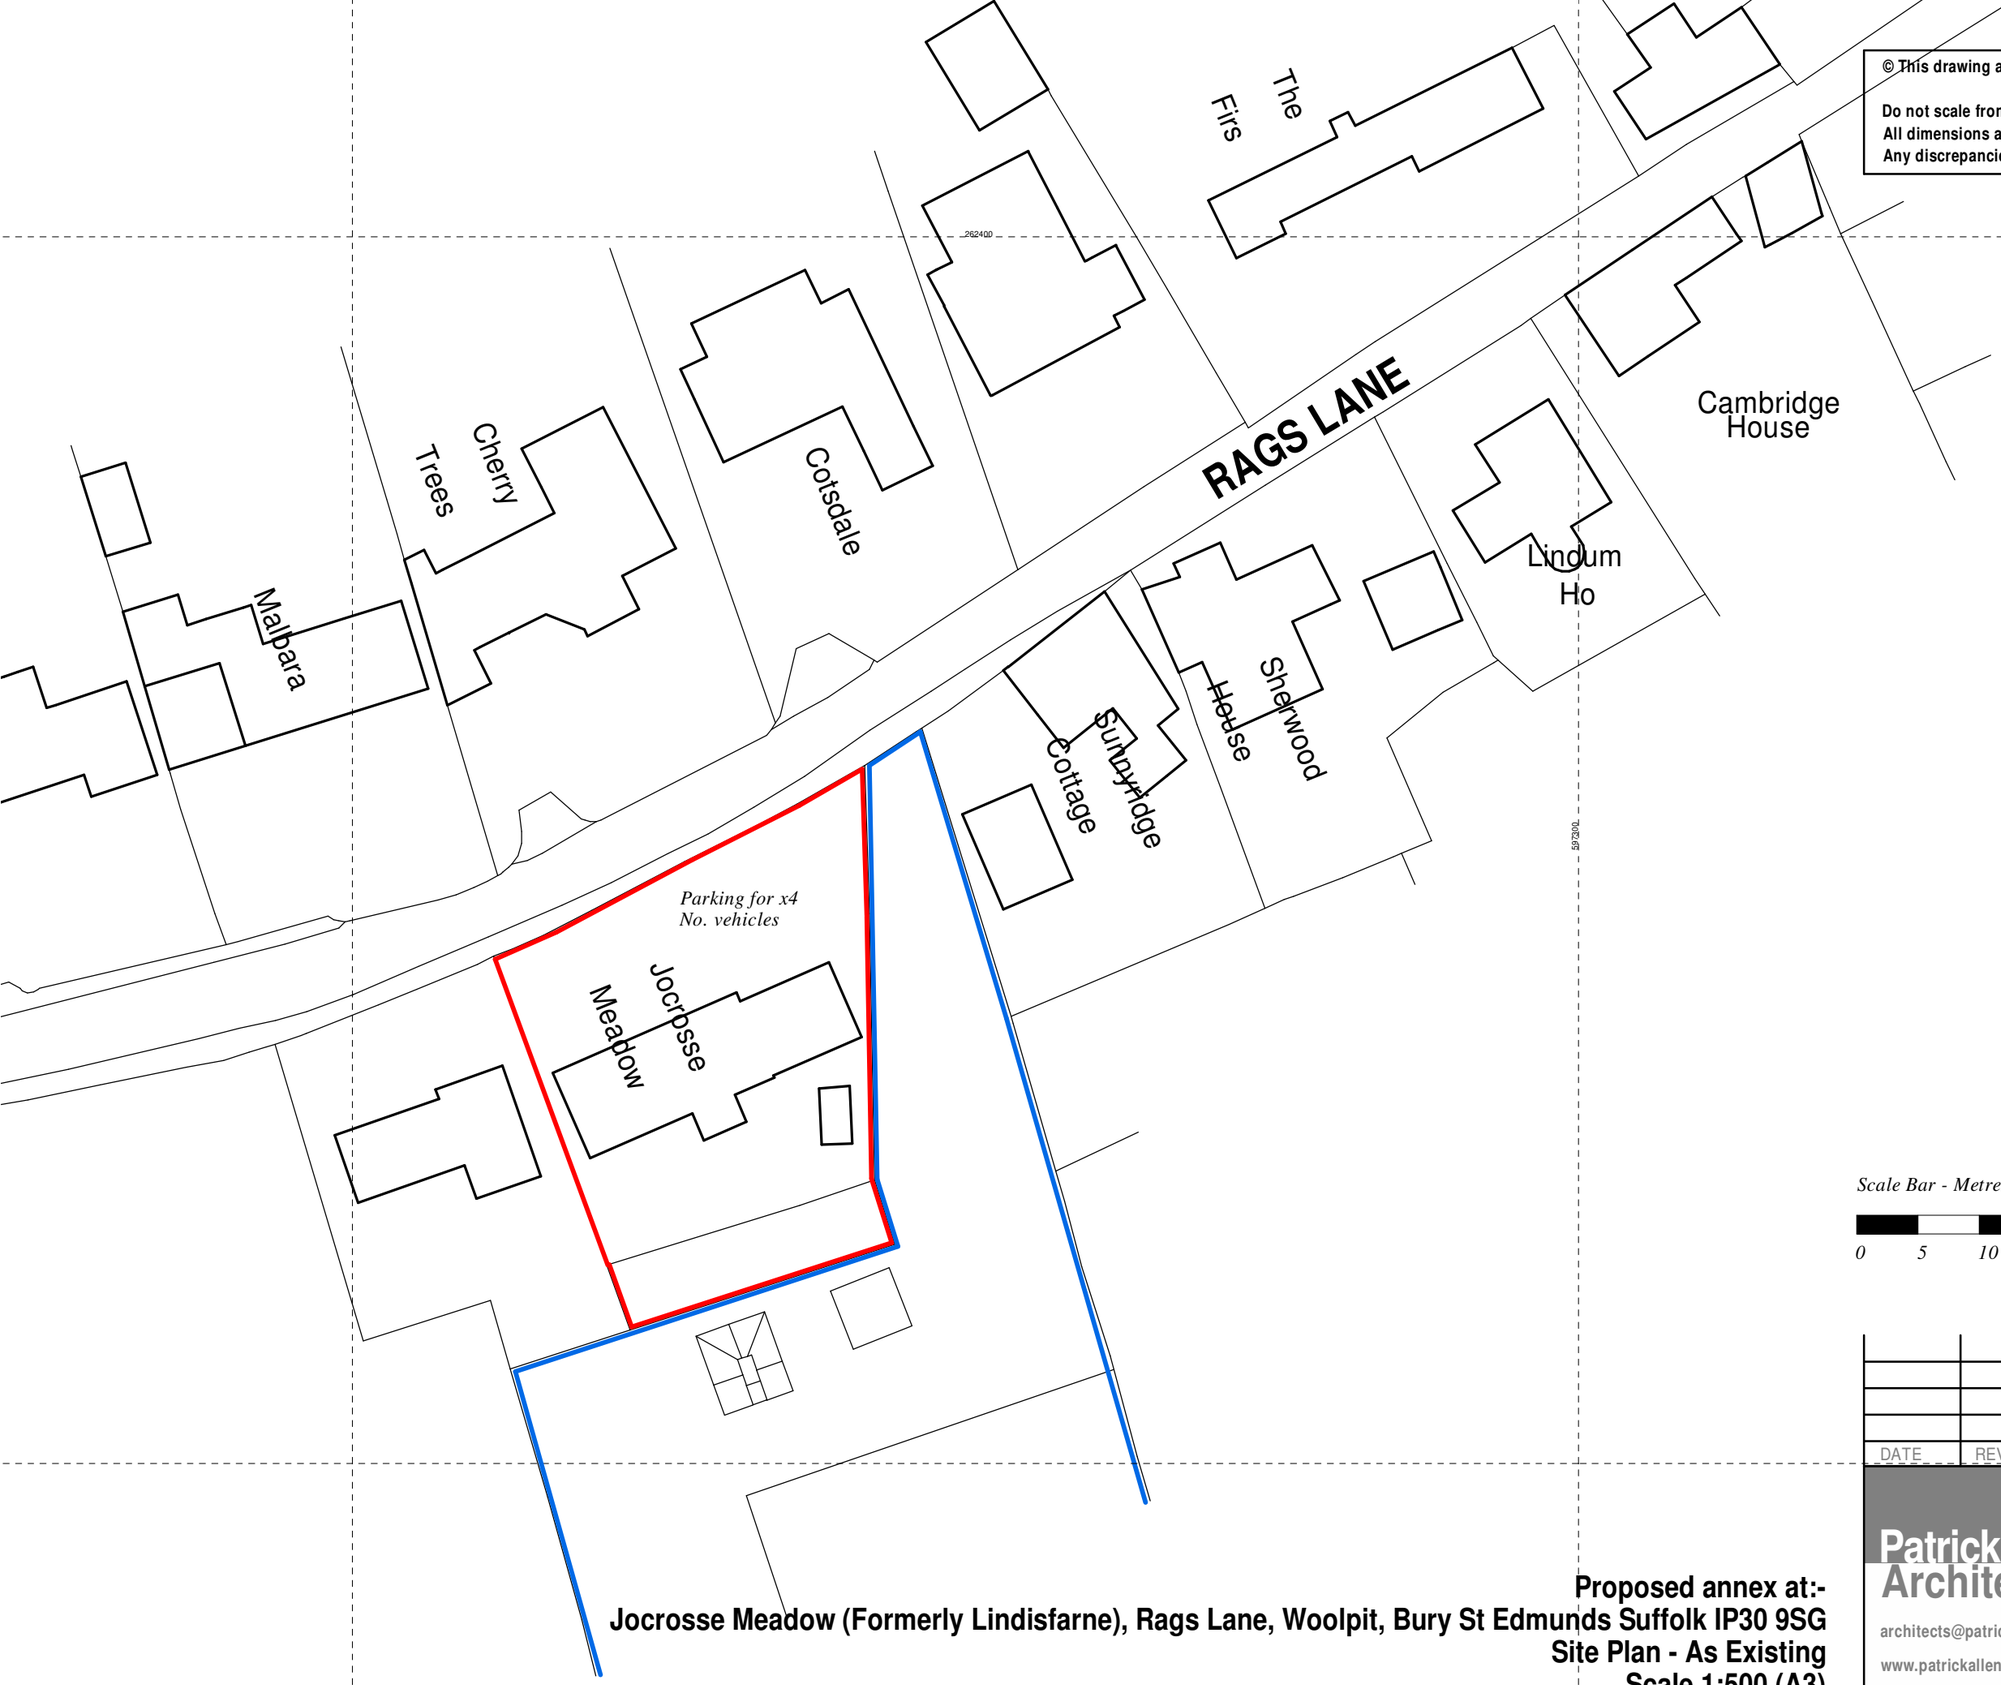

© This drawing and design are copyright.

Do not scale from this drawing. Use only figured dimensions. If in doubt, ask.
All dimensions are to be checked on site.
Any discrepancies should be reported immediately to the Architect.

N

Scale Bar - Metres

0 5 10 15 20 25 30 35 40 45 50

DATE	REV.	DESCRIPTION	DRAWN

Proposed annex at:-
Jocrosse Meadow (Formerly Lindisfarne), Rags Lane, Woolpit, Bury St Edmunds Suffolk IP30 9SG
Site Plan - As Existing
Scale 1:500 (A3)

4504-04A

PatrickAllen&Associates
Architects

architects@patrickallen.org.uk
www.patrickallen.org.uk
+44 (0)1473 620660

2 Grange Business Centre
Tommy Flowers Drive
Grange Farm
Kesgrave, Ipswich
Suffolk, IP5 2BY

© 2024 Patrick Allen & Associates Limited | Registered No: 4694261