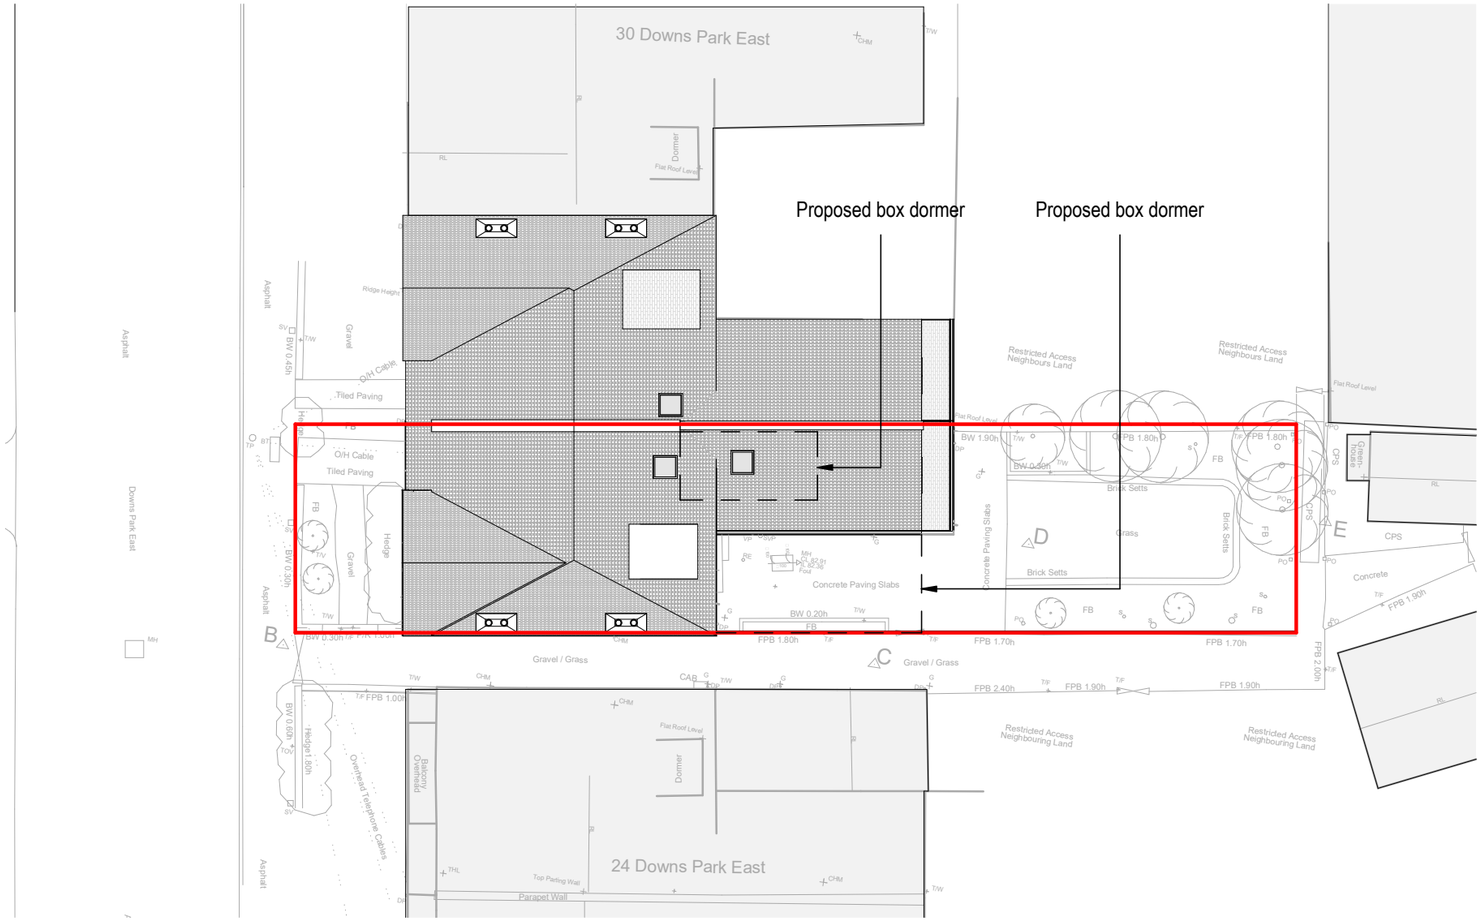

1/009 Site Plan - Existing

SCALE 1 : 200

Aerial view (Google Maps)

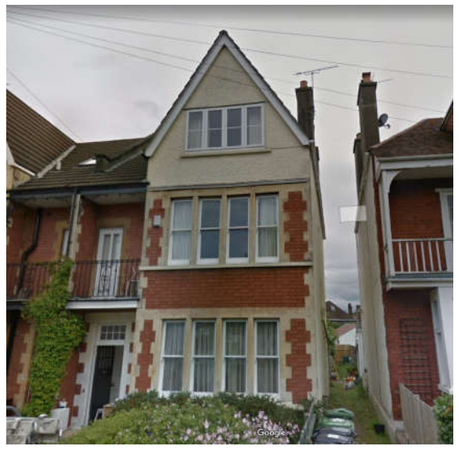

Photo of principal elevation

Photo of rear elevation

NORTH

0m 1m 5m 10m 20m

Scale 1:200

SAFETY, HEALTH AND ENVIRONMENTAL INFORMATION
In addition to the hazards/risks normally associated with the types of work detailed on this drawing, note the following:
CONSTRUCTION
MAINTENANCE/CLEANING
DECOMMISSIONING/DEMOLITION
It is assumed that all works will be carried out by a competent contractor working, where appropriate, to an approved method statement

Notes :
1. Drawings to be read in conjunction with all other disciplines drawings and specification documents
2. Drawings are shown for design intent only and subject to further development.
3. All dimensions are in millimetres unless otherwise specified.
4. The level of information in this drawing is issued for planning only. The information shown should not be used for any other purpose (such as building regulations, costing or construction) unless permission is expressly given by client/architect. To be read in conjunction with Civil, Structural and MEP information. Rights for party wall and rights of light lies with the client. A specialist measured survey has not been carried out on the site. All dimensions should be checked out on site. Illustrated material subject to copyright.

Site Pertaining to Application

Site Address:

26 Downs Park East
Bristol
BS6 7QD

Rev.	Date	Description	By	Chk'd	App'd

Drawing Status: **PLANNING** Suitability: **S0**

Cryer&Coe architects
10 - 12 Gloucester Rd,
Third Floor,
Bristol,
BS7 8AE
Tel: 01173 634033
hello@cryerandcoe.co.uk
www.cryerandcoe.co.uk

Client: James & Gemma

Project Title: 26 - Downs Park East, Bristol

Drawing Title: EXISTING SITE BLOCK PLAN

Scale	Designed	Drawn	Checked	Authorised
1 : 200	SC	SC	DC	MC
Original Size: A3	Date: 26-01-2024	Date: 26-01-2024	Date: 26-01-2024	Date: 26-01-2024

Drawing Number: DPE-CC-RF-PL-A-009 Revision: -

Model Status (S0) - Model Issue Date (MODEL ISSUE DATE)

Millimetres 0 10 100