ISO A1 - 594mmx841mm

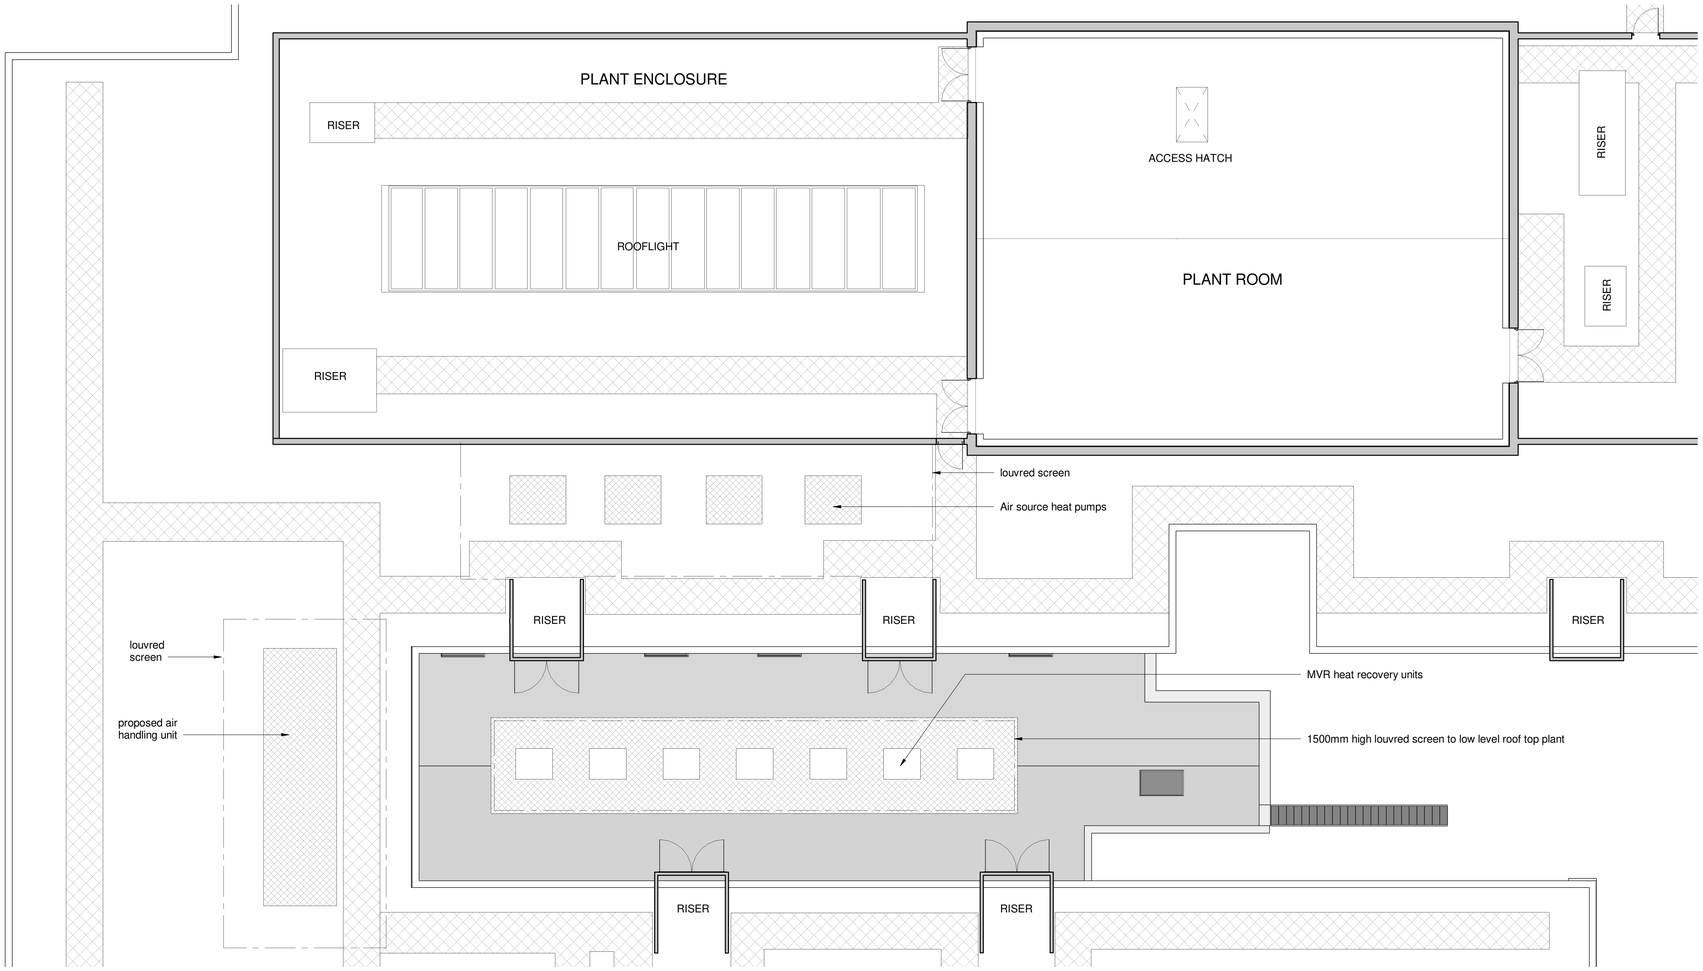

ROOF PLAN - PROPOSED

SCALE: 1 : 100

0 1 2 3 4 5 m

NOTE: NO CHANGE TO REMAINING ROOF AREAS

DATE	REVISION	REV	DR	CH
12.09.23	Issued for Planning Approval	P01	sm	sr
12.12.23	Annotation added to plant areas	P02	sm	sr

This drawing has been prepared solely for the use of CPI (Centre for Process Innovation) and there are no representations of any kind made by NORR Consultants Limited to any party with whom NORR Consultants Limited has not entered into a contract.

This drawing must not be used, reproduced or revised without written permission.

This drawing shall not be used for construction purposes until a "Ax - APPROVED FOR STAGE x" status appears in the Sheet Status.

Constructors must only work to figured dimensions which are to be checked on site. Do not scale from hard copy drawings.

Keyplan

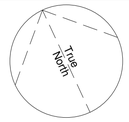

NORR

NORR Consultants Limited.
An Ingenium International Company

Percy House, 8th Floor Percy Street,
Newcastle NE1 4PW
England, UK
norr.com

Drawn sm	Date 12.09.23
Checked rs	Date 12.09.23
Scale 1 : 100 @ A1	
Client CPI (Centre for Process Innovation)	
Project ICDDC Intracellular Drug Delivery Centre	
Drawing Title PROPOSED ROOF PLAN	
Sheet Status S3 - FOR REVIEW	
Project No. IANC21-0110	
Drawing No. ICDDC-NOR-XX-RF-DR-A-27011	Rev. P02