Composite existing and proposed floor
Drawing number: 2292-SK2A-100 PLAN

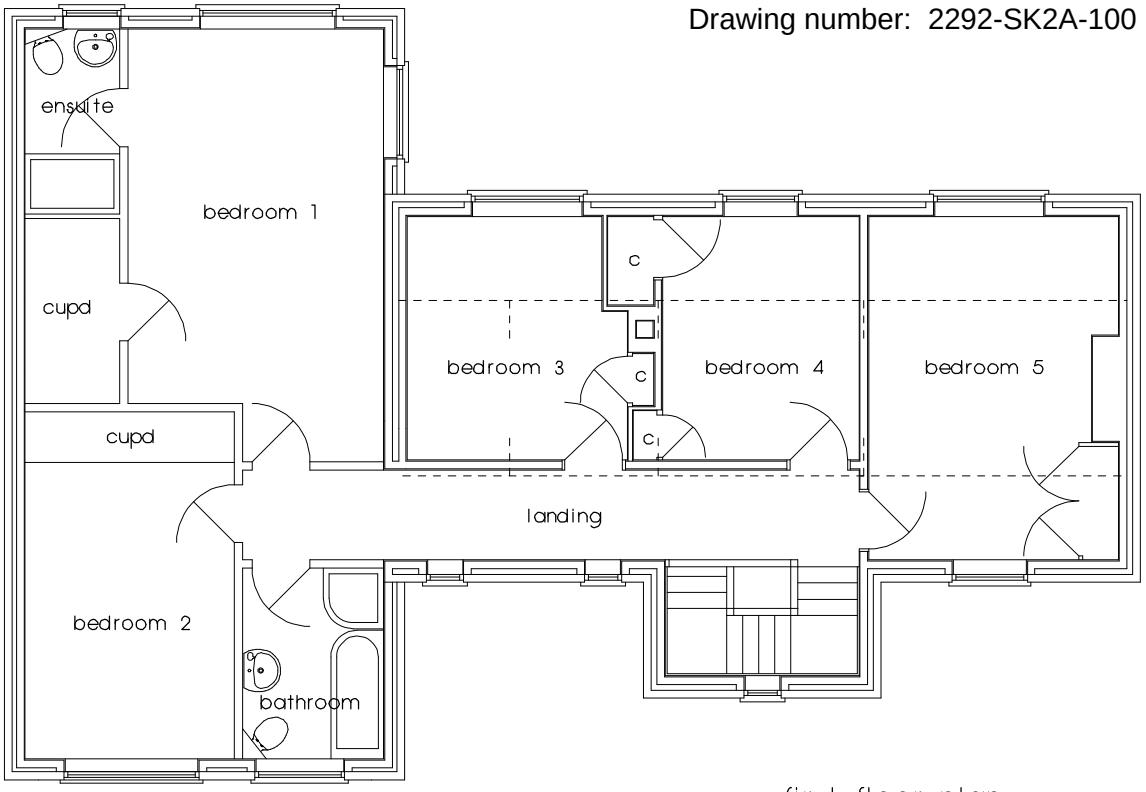

first floor plan

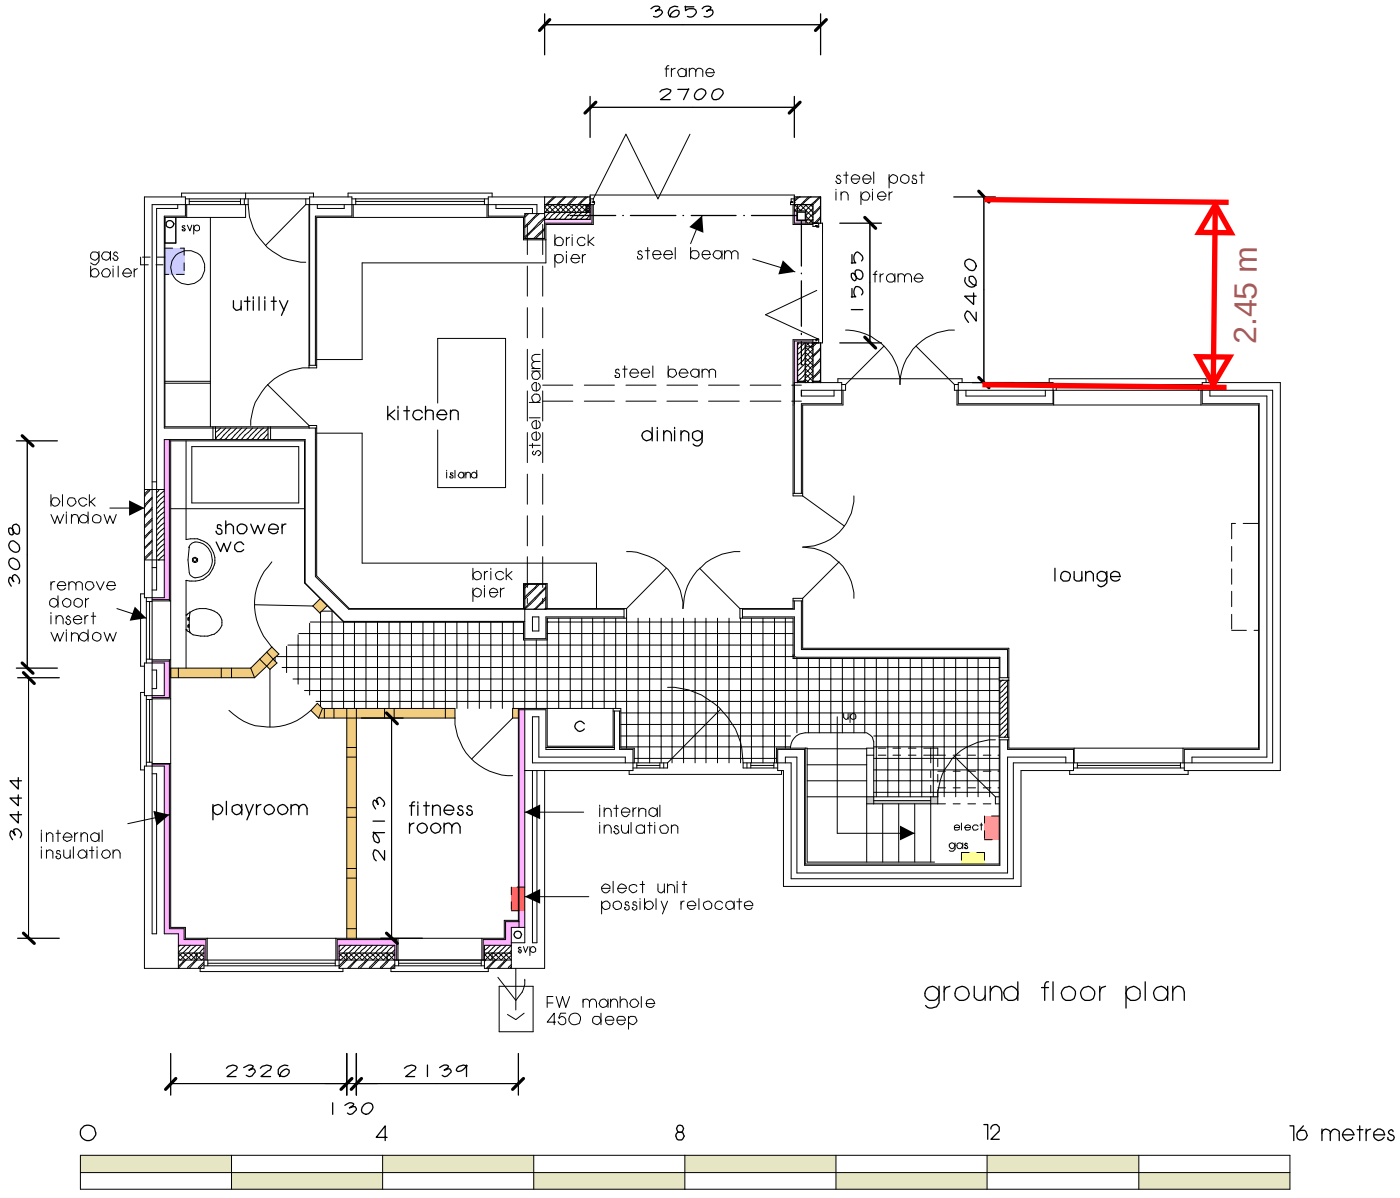

ground floor plan

Scale 1:100