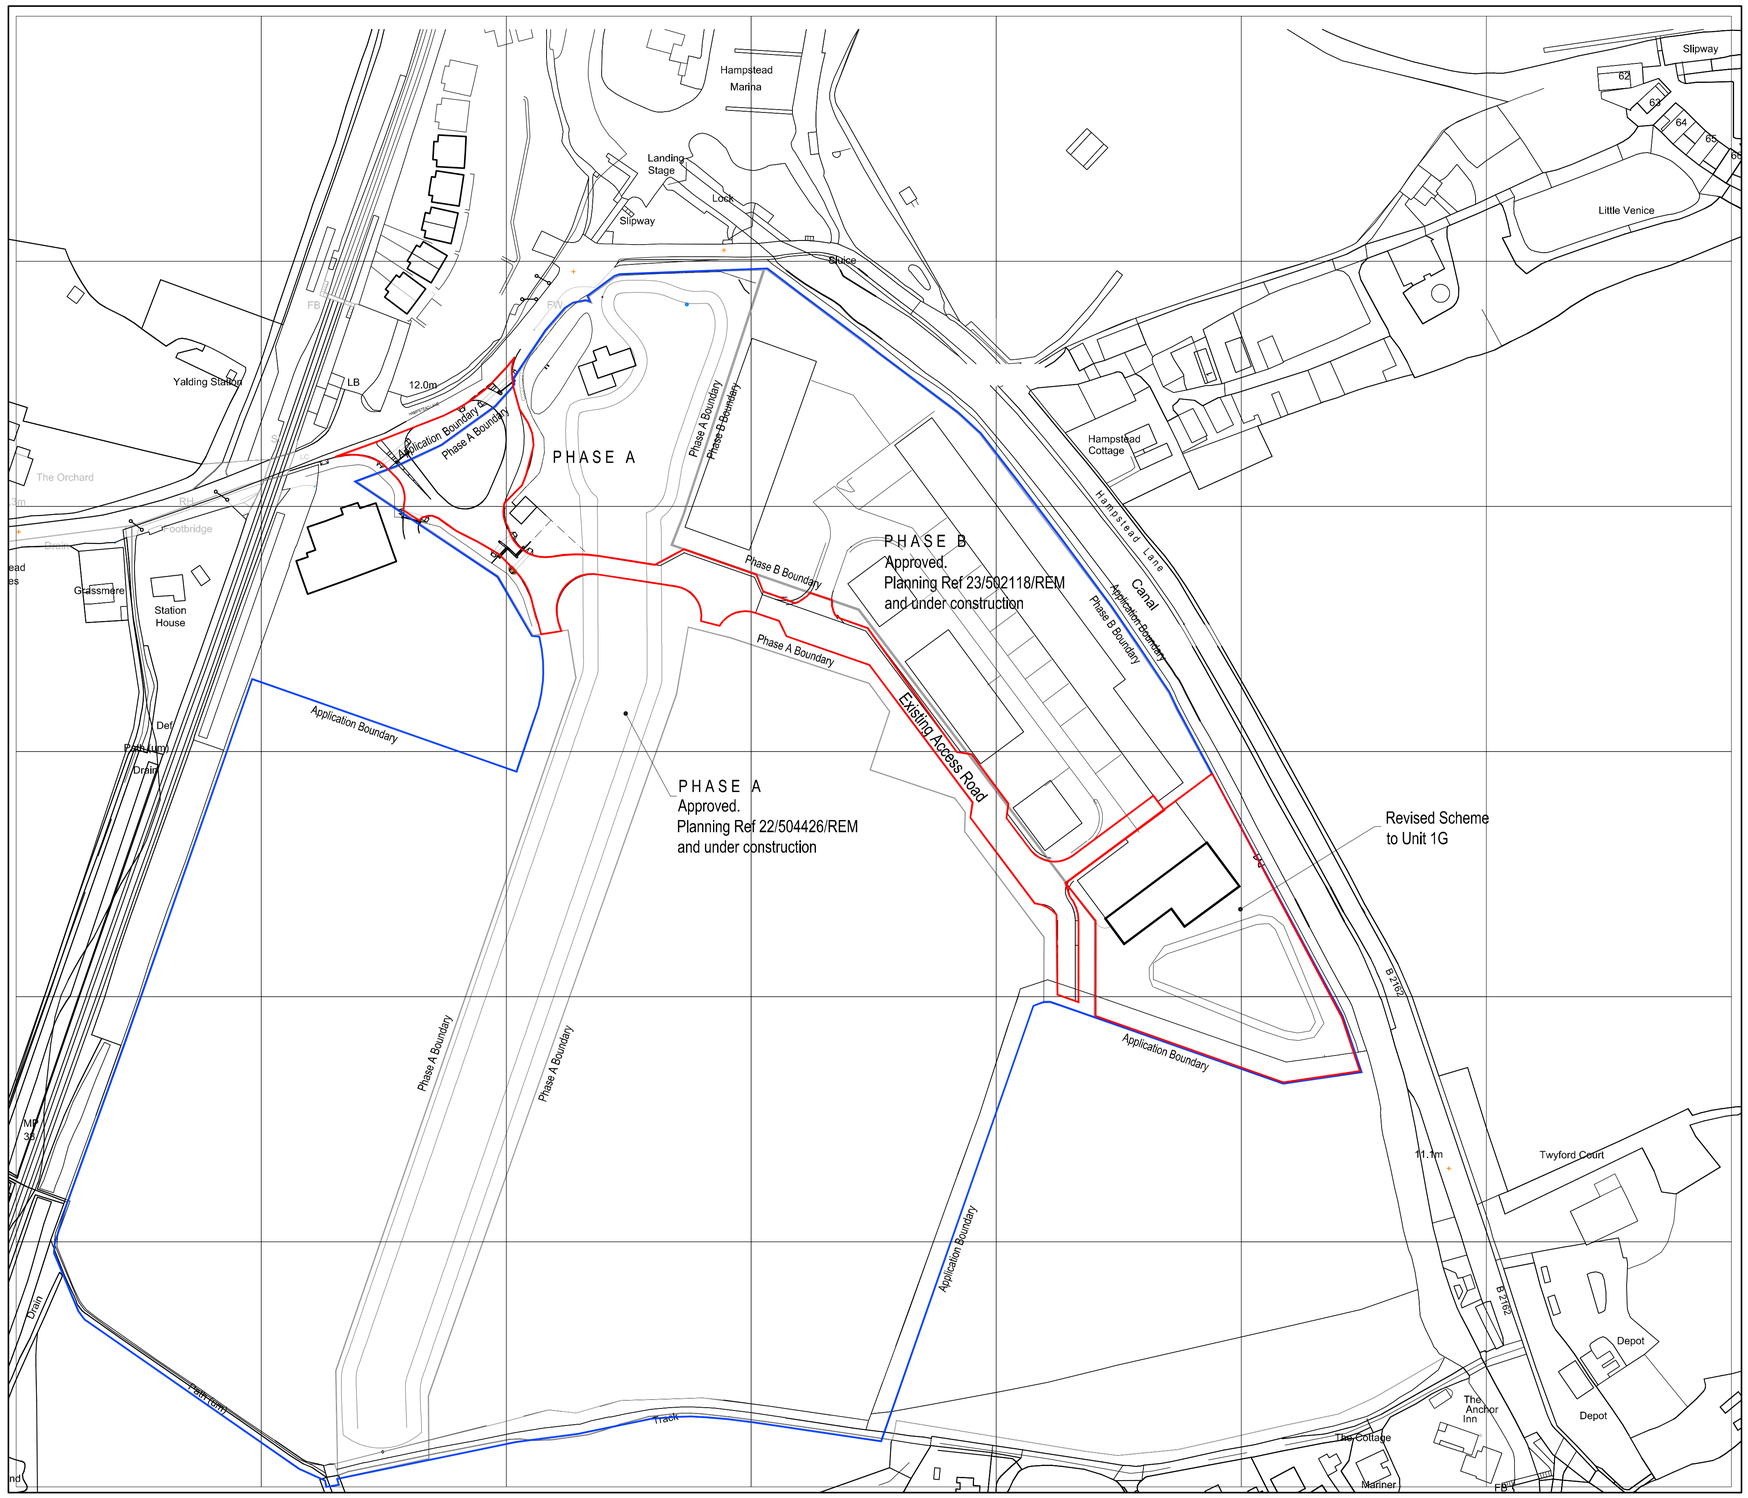

Scale 1:1250 @ A1

DO NOT SCALE.

Note

Use figured dimensions only.

All dimensions are to be checked on site prior to construction or fabrication and any discrepancies reported to the author.

Copyright : This drawing is not to be re-issued loaned or copied without the prior consent of the author.

All building materials, components and workmanship to comply with current construction legislation, Building Regulations, Codes of Practice and where appropriate manufacturers recommendations.

This drawing is to be read in conjunction with all related drawing issues.

Site Application Boundary

Unit 1G Boundary

Revisions

Rev	Description	Drn	Date
–	First Issue	RJB	16.01.24
A	Red line around access road added.	RJB	26.01.24

Project

YALDING ENTERPRISE PARK

Hempstead Lane, Yalding
ME18 6HG

Drawing Title

Unit 1G
Site Plan

Scale 1:1250 @ A1

Date January 2024

Drawing No CNC-103

Rev A