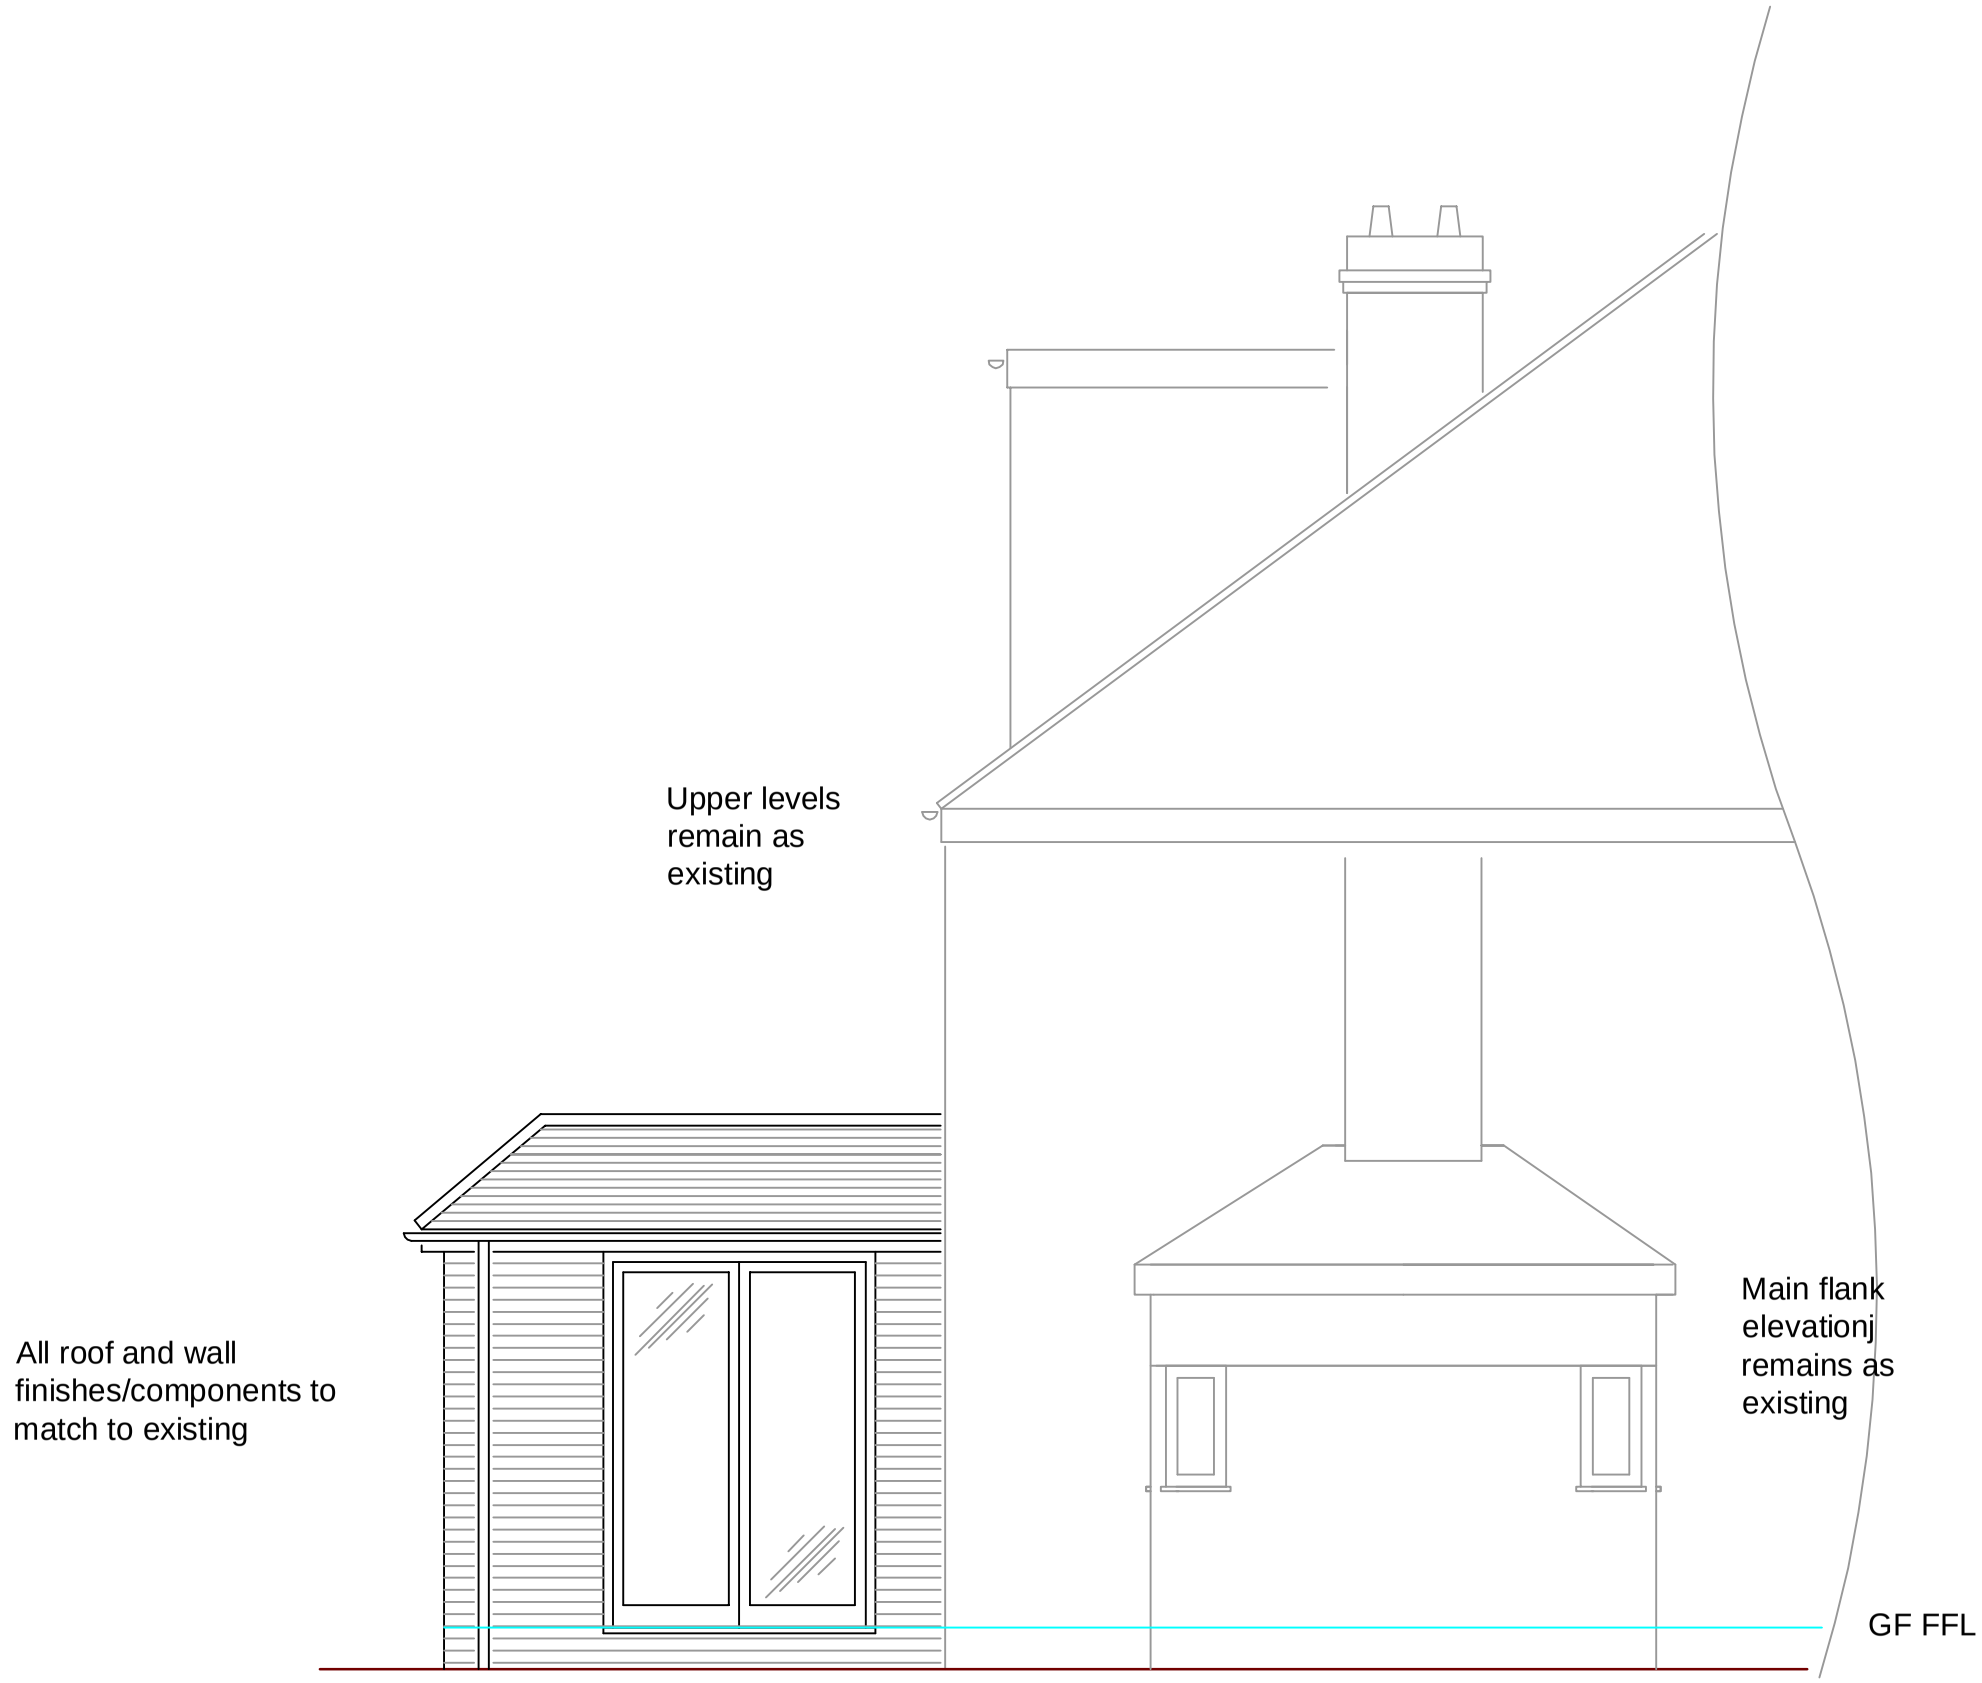

PROPOSED FLANK ELEVATION

0 1 2 3 4 5 metres

Revisions

A	Planning	30.01.24

8 Delamere Road
Ealing
W5 3JR

Mr & Mrs Sacoor

Proposed part flank elevation

Scale:	Date:	Ref:
1:50@A3	Jan '24	690.05 A

CLARKE ASSOCIATES
CHARTERED BUILDING SURVEYORS
5 Abbey Parade, Ealing, London, W5 1EE
Tel: 020 8997 0309 Fax: 020 8991 0469
E- mail :- post@clarkeassociatesuk.com