A1

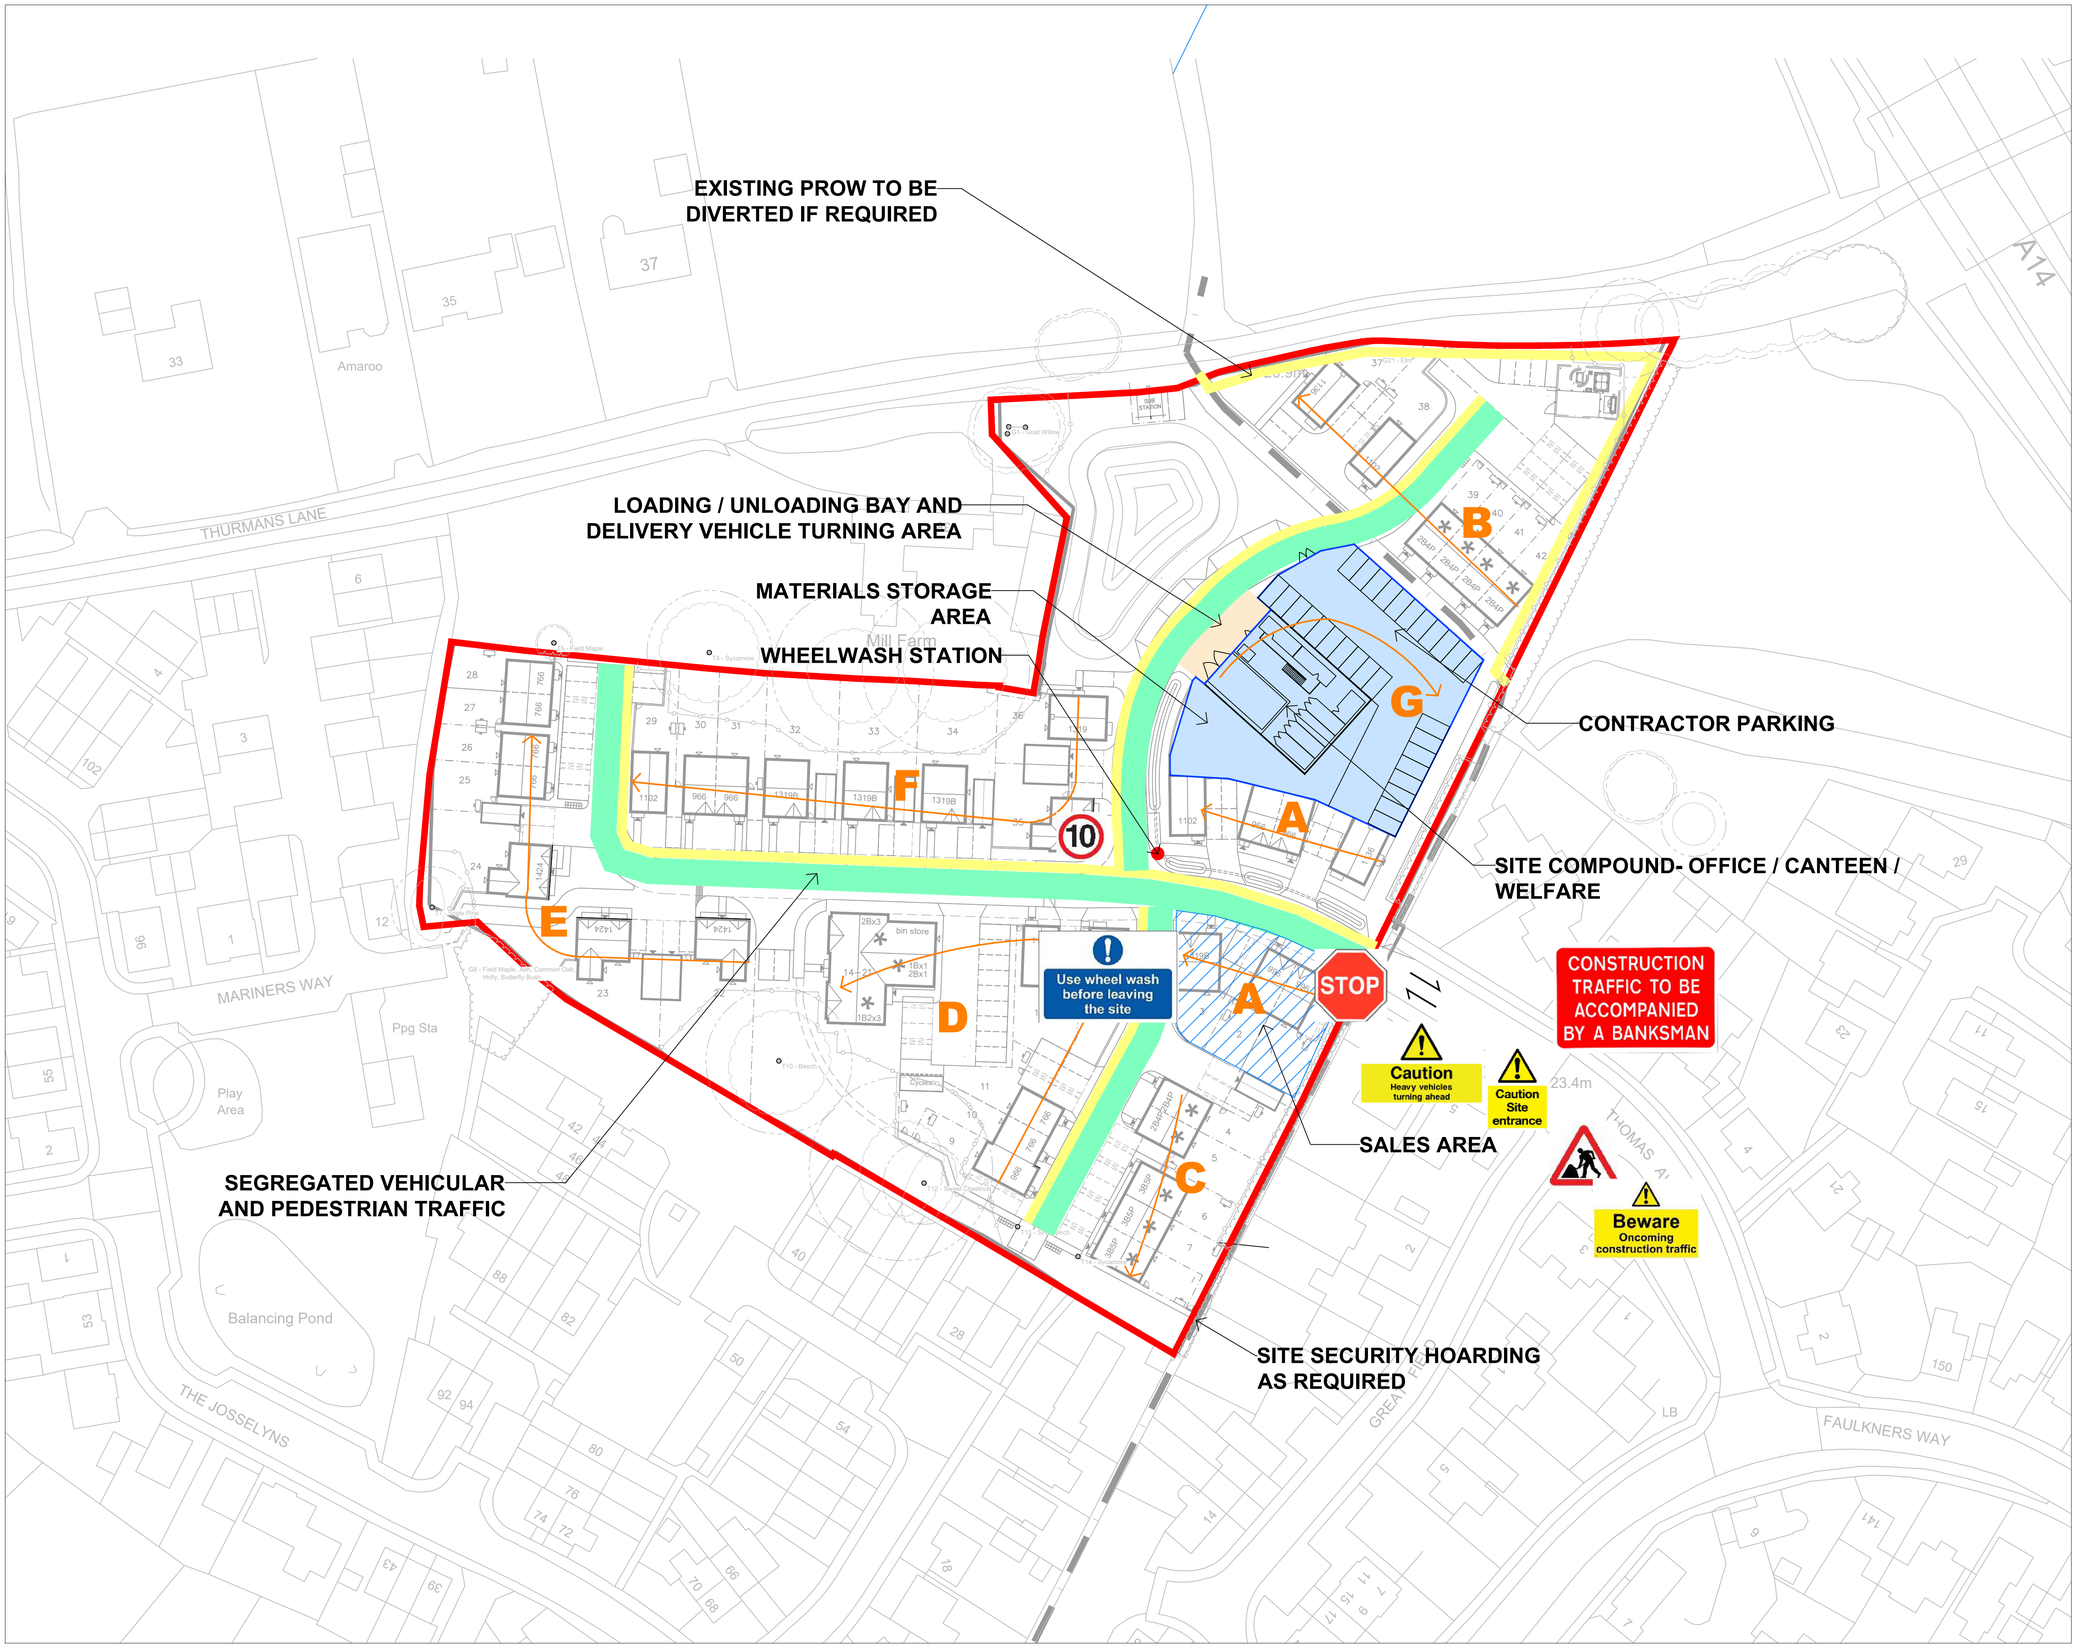

Notes

1. This drawing is based on OS plan and site topographic survey
2. Written dimensions take precedence over scaled ones

Rev	Date	Description
–	02.10.2023	Initial Issue
A	30.01.2024	Location of site compound and contractor parking revised

North

INFORMATION

Matthew Homes

Project:
Land off Thomas Avenue, Trimley–St–Mary

Title:
Construction Site Set Up

Scale:	Date:
1:500 @ A1 or 1:1000 @ A3	Sep 2023

Site Ref:	Drawing Number:	Revision:
344	CSS.01	A