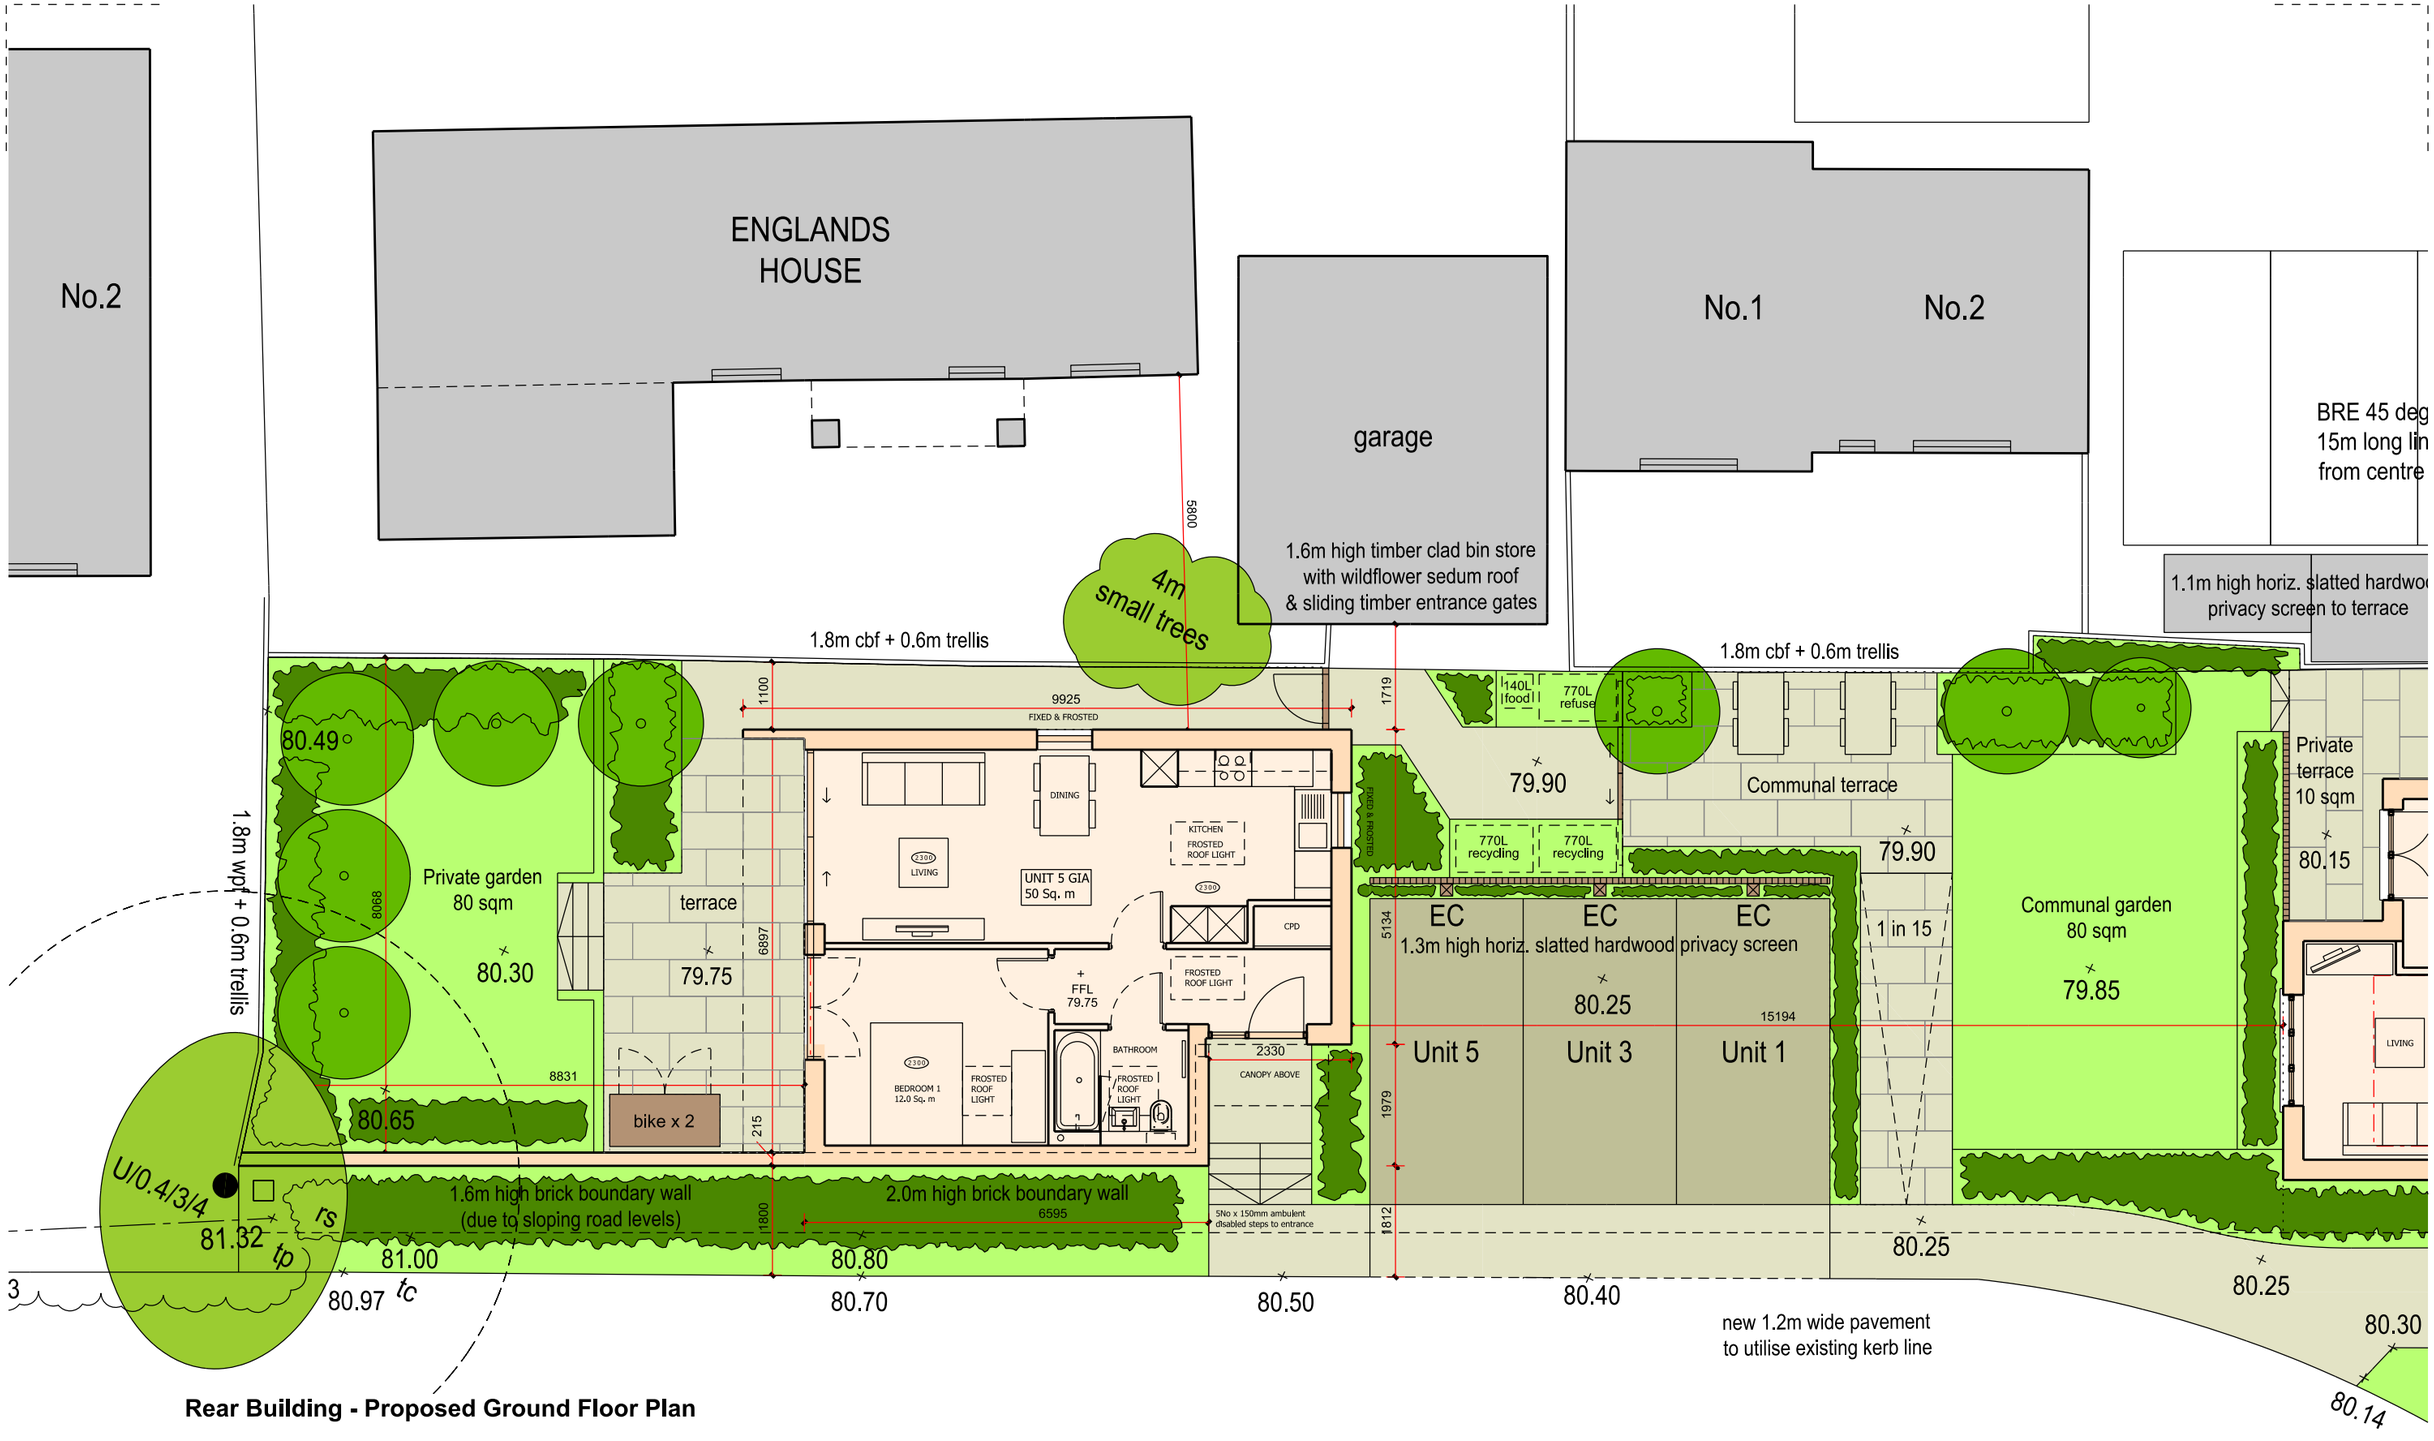

Rear Building - Proposed Ground Floor Plan

VIEO

boathouse design studio 27 ferry road teddington tw11 9nn

e: marc@vieoprojects.com

REV.	DESCRIPTION	DATE	DRN BY
A	Full planning application to Guildford Borough Council	13.01.2021	ME
B	Full planning application to Guildford Borough Council	17.12.2021	ME
C	bin and bike stores updated	21.04.2022	ME
D	Full planning application to Guildford Borough Council	31.01.2024	ME

0m 2.5m 5m

N

CLIENT: **Wynngate**

PROJECT: **255 Guildford Road, Effingham, KT24 5NP**

DRAWN BY: **ME**

DRAWING NAME: **Rear Building - Proposed Ground Floor Plan**

SCALE **1:100 @ A3**

JOB NO:	DRAWING NO:	REV	DRAWING STATUS:	DATE:
V60	P_020	D	PLANNING	Dec 2021

GENERAL NOTES: Do not scale from this drawing. Use marked dimensions. All dimensions, levels etc to be confirmed on site prior to commencing any works, with any discrepancies to be reported to this office immediately. This drawing is copyright of Vieo Ltd