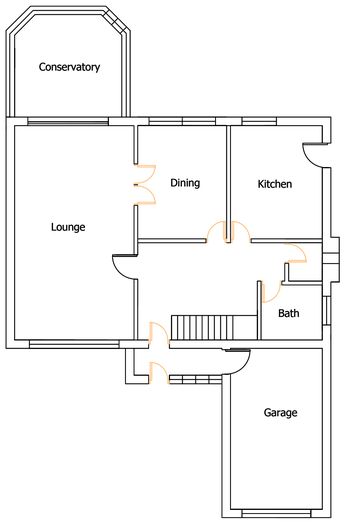

EXISTING GROUND FLOOR

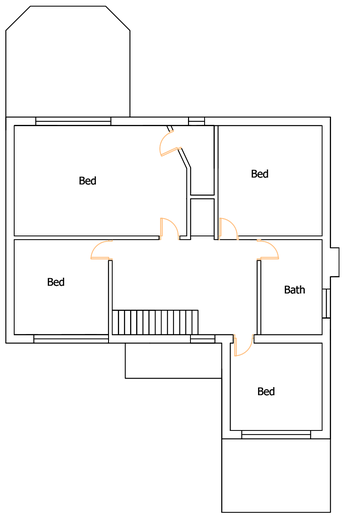

EXISTING FIRST FLOOR

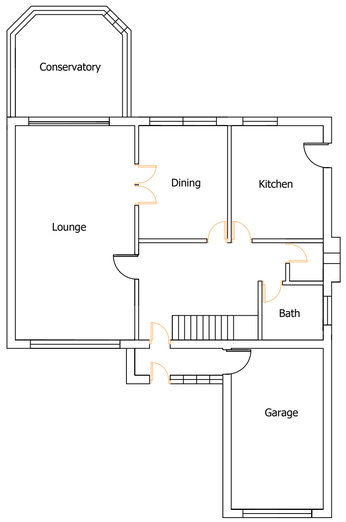

PROPOSED GROUND FLOOR

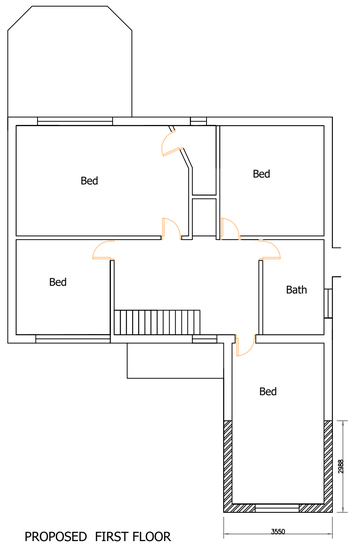

PROPOSED FIRST FLOOR

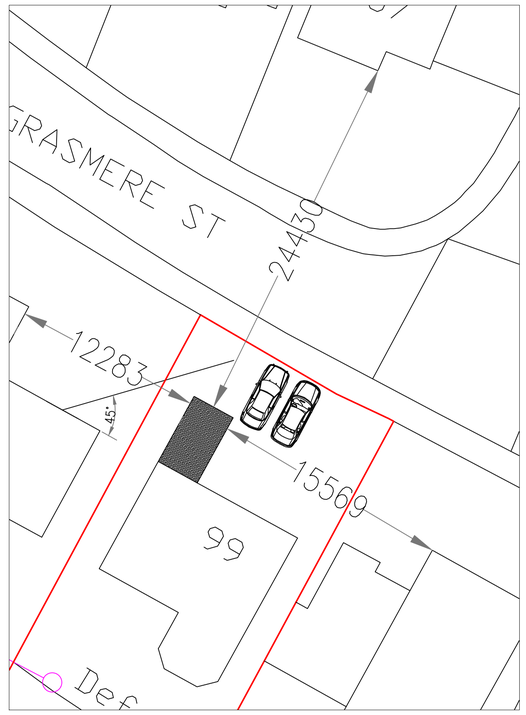

SITE PLAN (1:200)

EXISTING FRONT ELEVATION

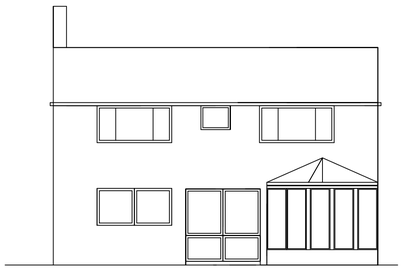

EXISTING REAR ELEVATION

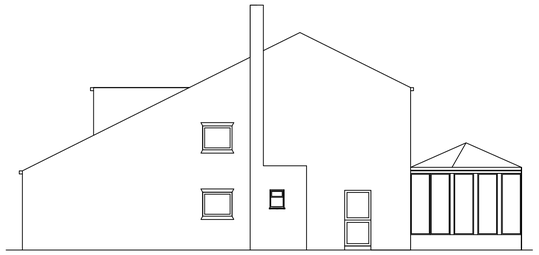

EXISTING SIDE ELEVATION (1)

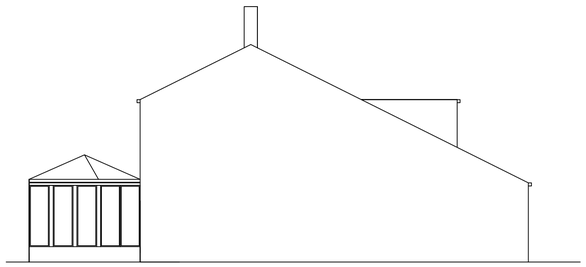

EXISTING SIDE ELEVATION (2)

BLOCK PLAN (1:500)

EXISTING FRONT ELEVATION

PROPOSED FRONT ELEVATION

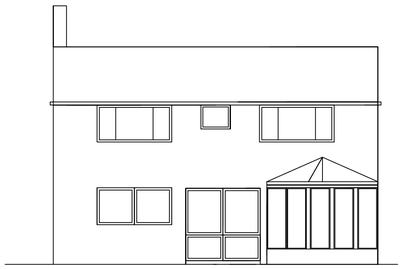

PROPOSED REAR ELEVATION

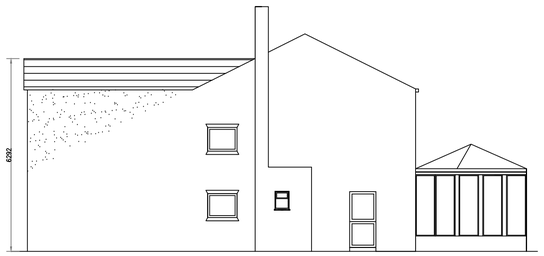

PROPOSED SIDE ELEVATION

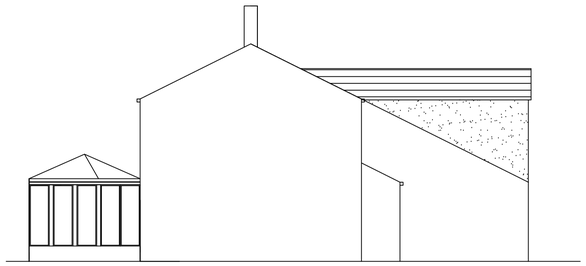

PROPOSED REAR ELEVATION

LOCATION PLAN (1:1250)
© Crown copyright and database rights 2023
Ordnance Survey 0100031673

N

Date	Rev.		Initials	

This drawing is subject to copyright and is not to be reproduced in part or whole without approval.
Figured dimensions take precedence over scaled measurements from the drawing. All dimensions and drawings to be checked by Client and Contractor and discrepancies clarified with the Client prior to commencement.
The whole of the works to comply with Planning Approval & Conditions and current Building Regulations. No work to commence without Planning & Building Regulations approval.
The client must ensure the project complies with the Construction Design and Management Regulations 2015
The Client should ensure consent from any landowner or interested party is obtained, as well as compliance with Party Wall Act 1996

Notes

RAD
The White House,
42-44 Chorley New Road,
Bolton
BL1 4AP

Tel : 01204 322196
Fax : 01204 214110
Mob: 07790 361104
Email: info@radesignprojects.co.uk

Project
66 GRASMERE RD
GATLEY
CHEADLE
SK8 4RS

Title
EXISTING & PROPOSED PLANS

Client: HAROON RASHID
Drawn: RA
Date: NOVEMBER 2023
Scale: 1:100 @ A1 / 1:200 @ A3
Drawing Number: RAD/2956/23/2