Proposed Front Elevation

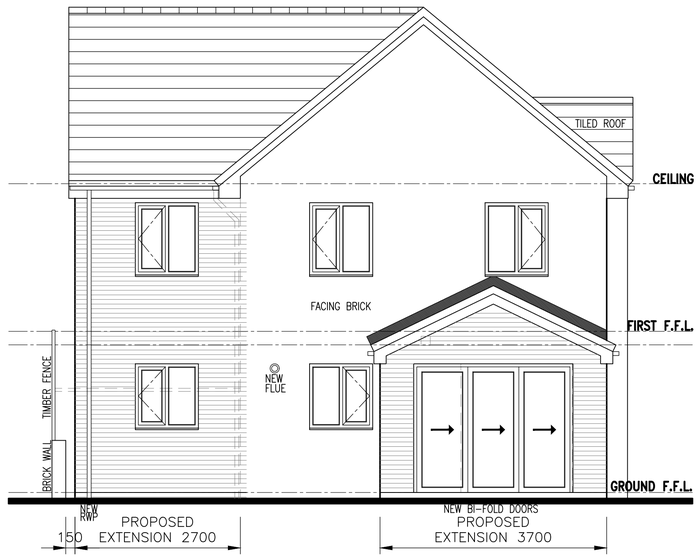

Proposed Rear Elevation

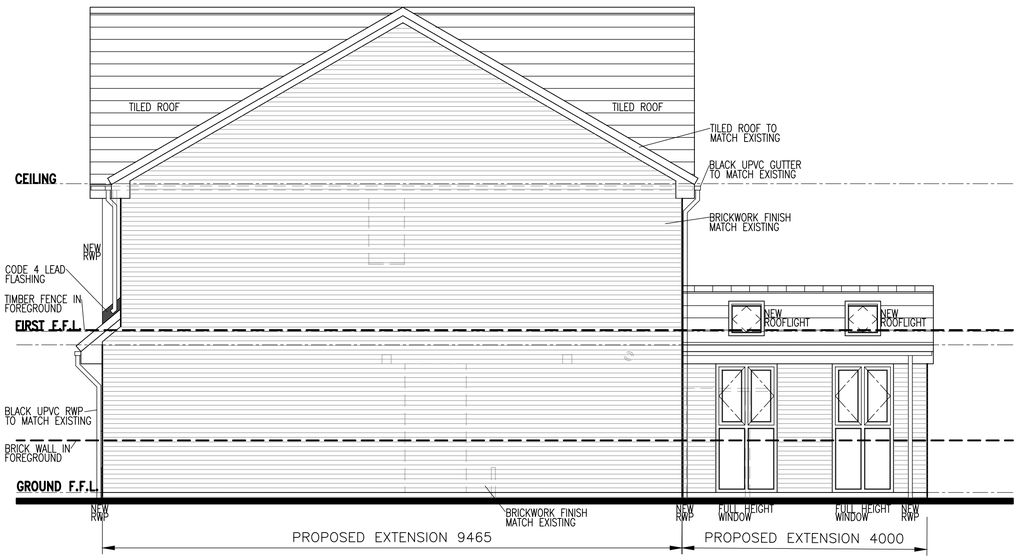

Proposed Side Elevation

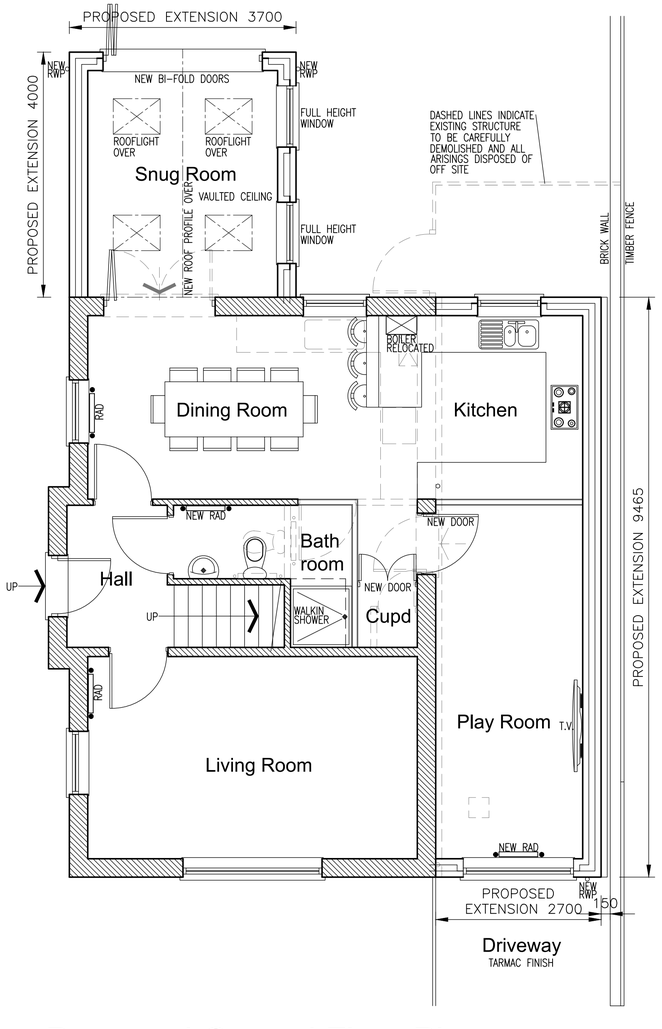

Proposed Ground Floor Plan

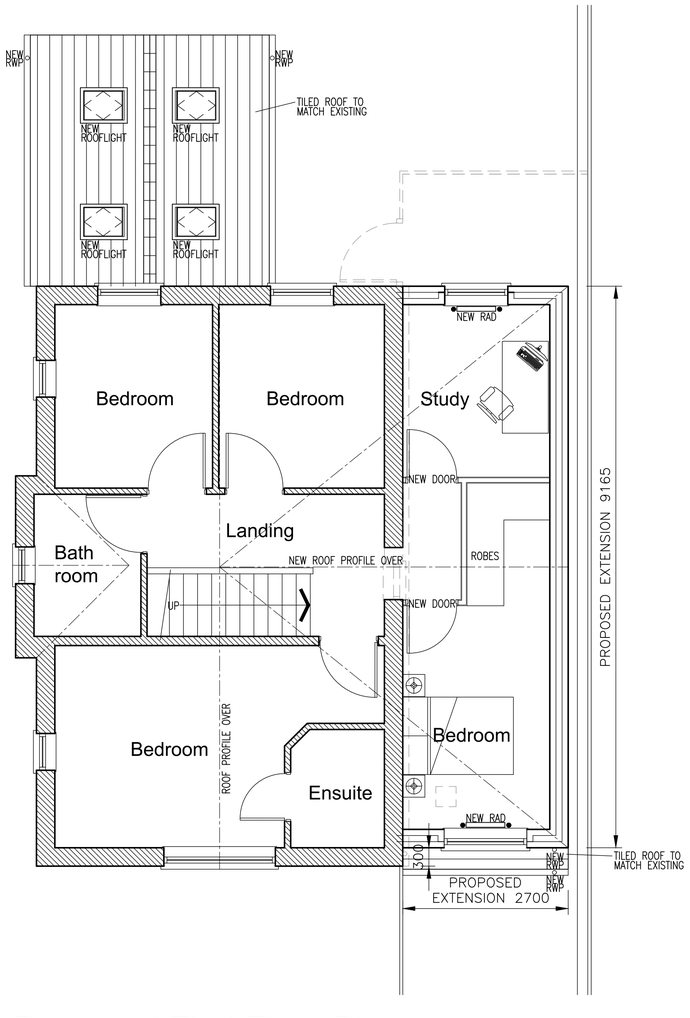

Proposed First Floor Plan

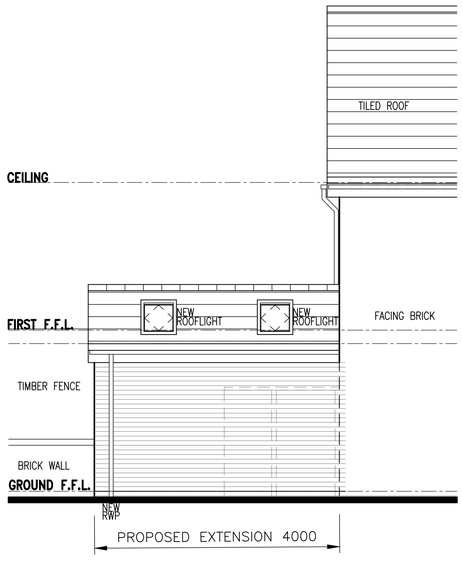

Proposed Side Elevation

0m 1m 2m 3m 4m 5m

Rev.	Description	By	Date

Project: Mr & Mrs Whitfield 3, Hornby Close Adlington, Chorley Lancashire PR6 9FT	Drawing Title: Proposed Layouts Drawing No.: Whitfield/04 Rev.:
1. Figured dimensions to be followed in preference to scale. 2. All dimensions to be checked on site prior to the commencement of any work. Any discrepancies to be reported immediately & resolved prior to work commencing 3. This drawing is the copyright of Mr Paul Erskine and may not be copied or used without prior consent	Drawn by: P.E. Scale: 1:50@A1 Date: Jan '24