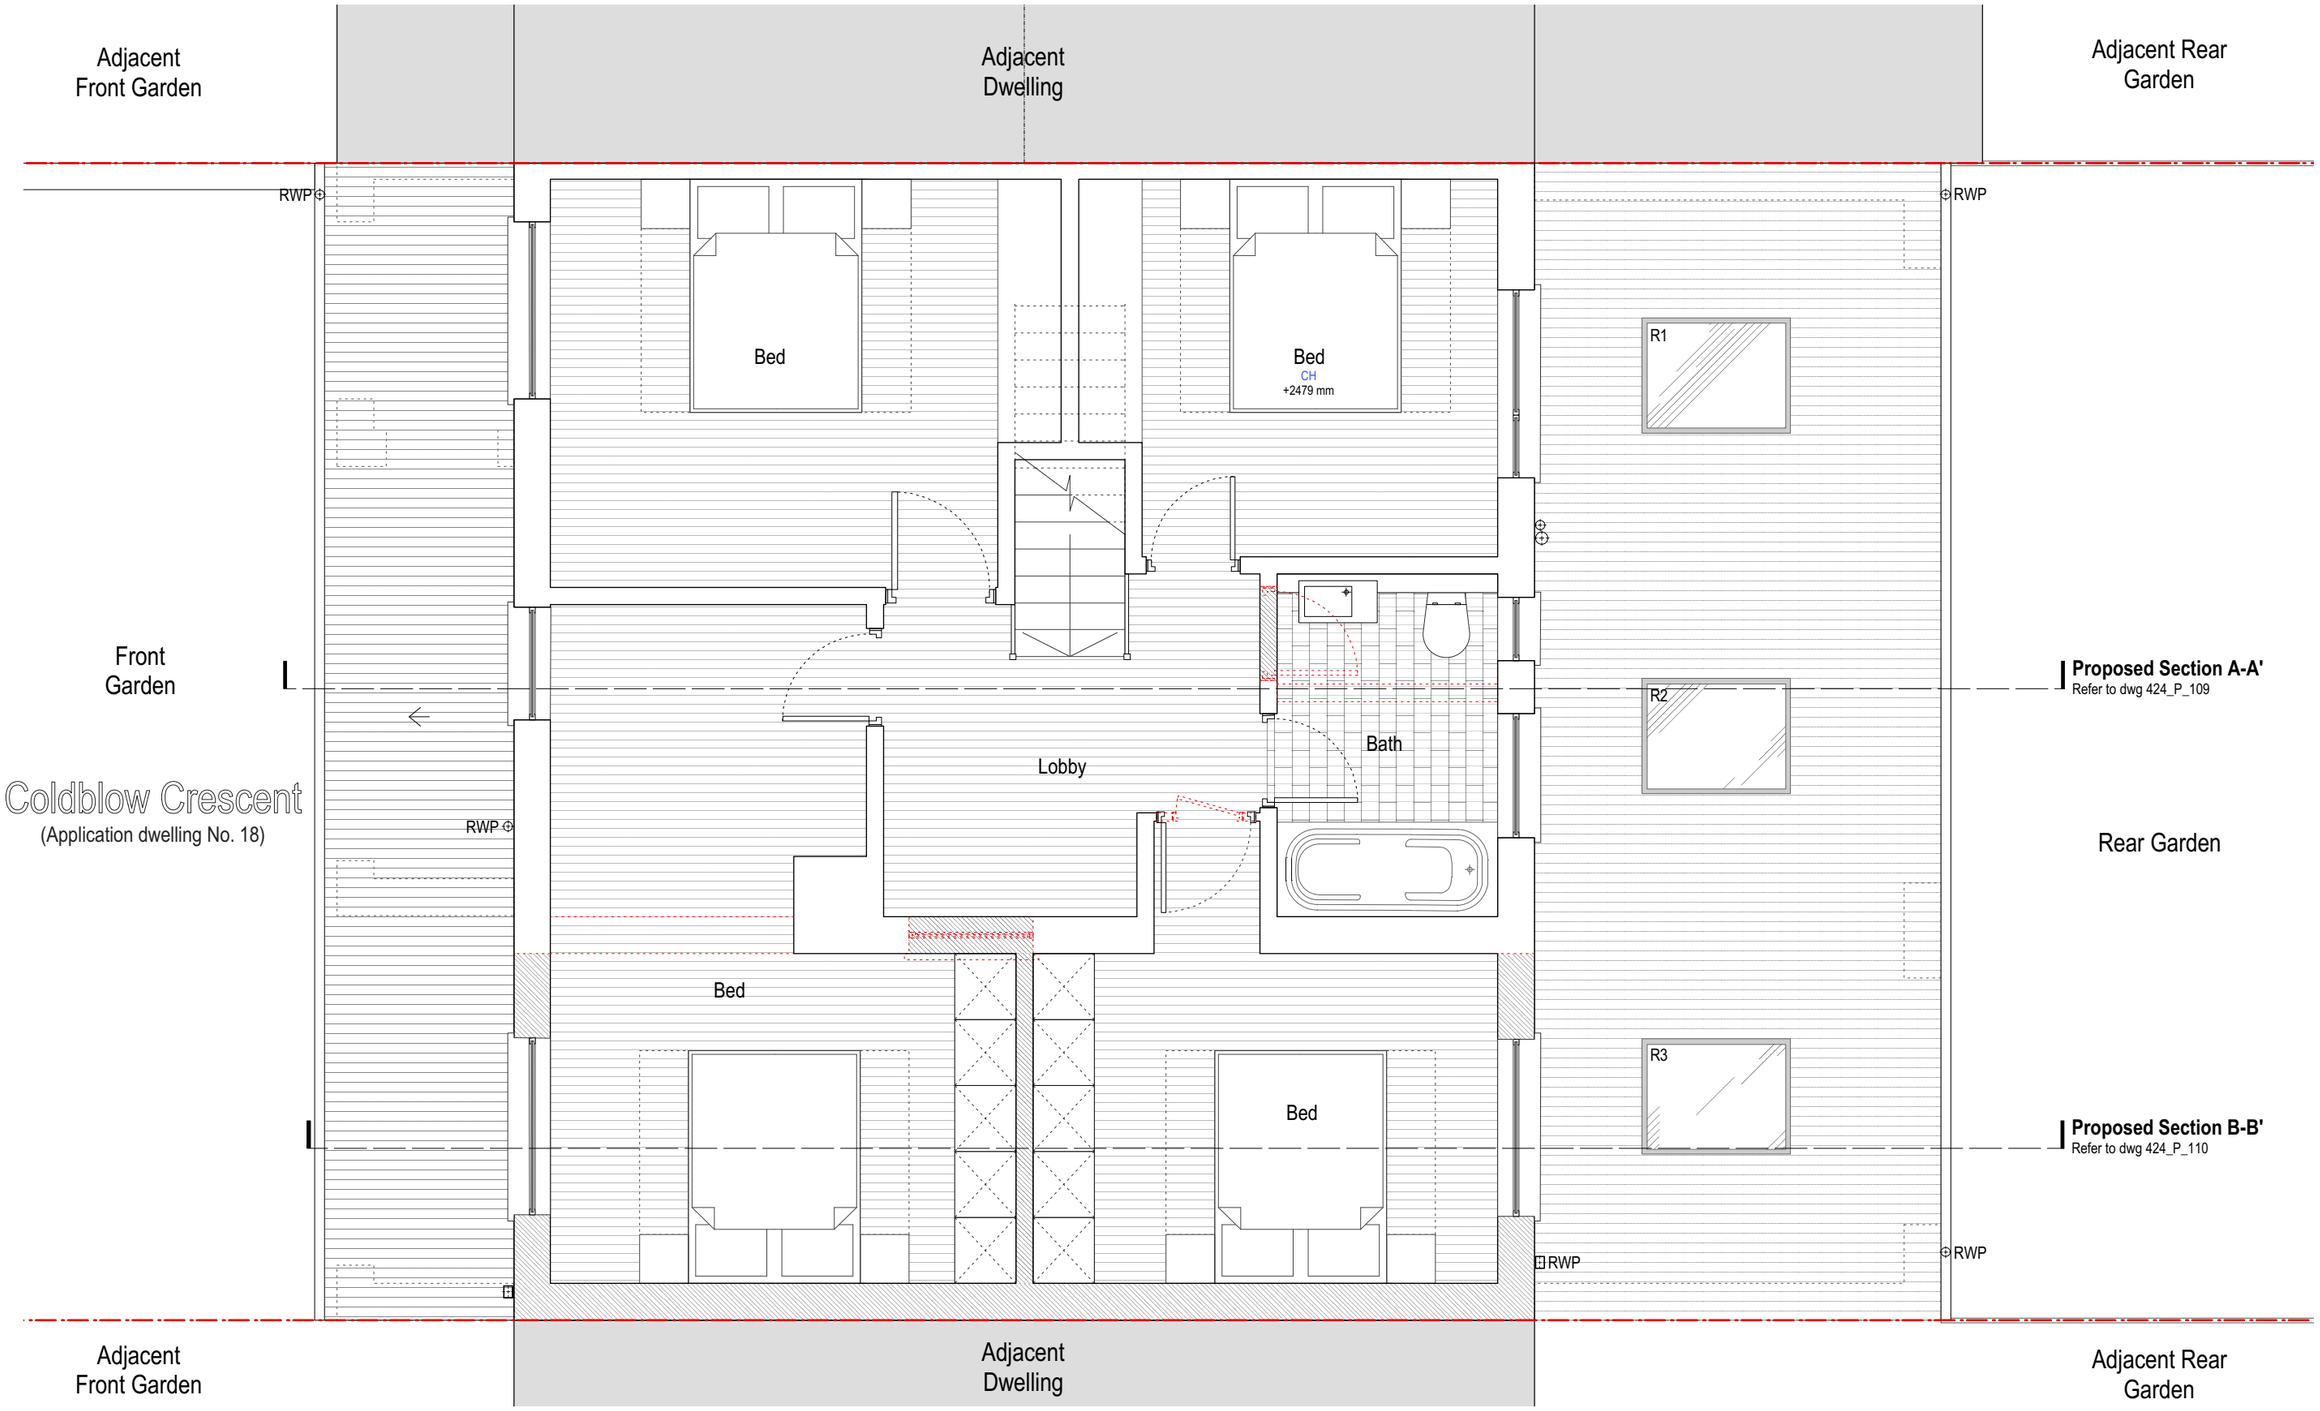

Proposed First Floor Plan 1:50

Metres 0 1 2 3 4 5

Legend

- Red dashed line indicates site boundary
- New walls & partitions
- Exiting to be removed

Revision	Date	Amendment

Notes

NO DIMENSIONS ARE TO BE SCALED FROM THIS DRAWING. THE CONTRACTOR/MANUFACTURER IS RESPONSIBLE FOR CHECKING ALL DIMENSIONS AND QUERYING ANY DISCREPANCIES. THIS DRAWING IS THE PROPERTY OF LJT ARCHITECTS LTD. COPYRIGHT IS RESERVED BY THEM AND THE DRAWING IS ISSUED ON CONDITION THAT IT IS NOT COPIED, REPRODUCED, RETAINED OR DISCLOSED TO ANY UNAUTHORISED PERSON, EITHER WHOLLY OR IN PART, WITHOUT WRITTEN CONSENT.

Client	łauptfleisch
Project	18 Coldblow Crescent, Bexley, Dartford, DA5 2DS.
Drawing	Proposed First Floor Plan
Scale	1:50 @ A3
Date	August 2023
Status	**Information**
Drawn	LT
Project N°	424
Drawing N°	**424_P_103**
Revision	*

LJT Architects Ltd
Design Practice
130 Hither Green Lane, Hither Green, SE13 6QA
T 020 37310125
E lee.turner@ljtarchitects.com
W www.ljtarchitects.com