UPLANDS ROAD

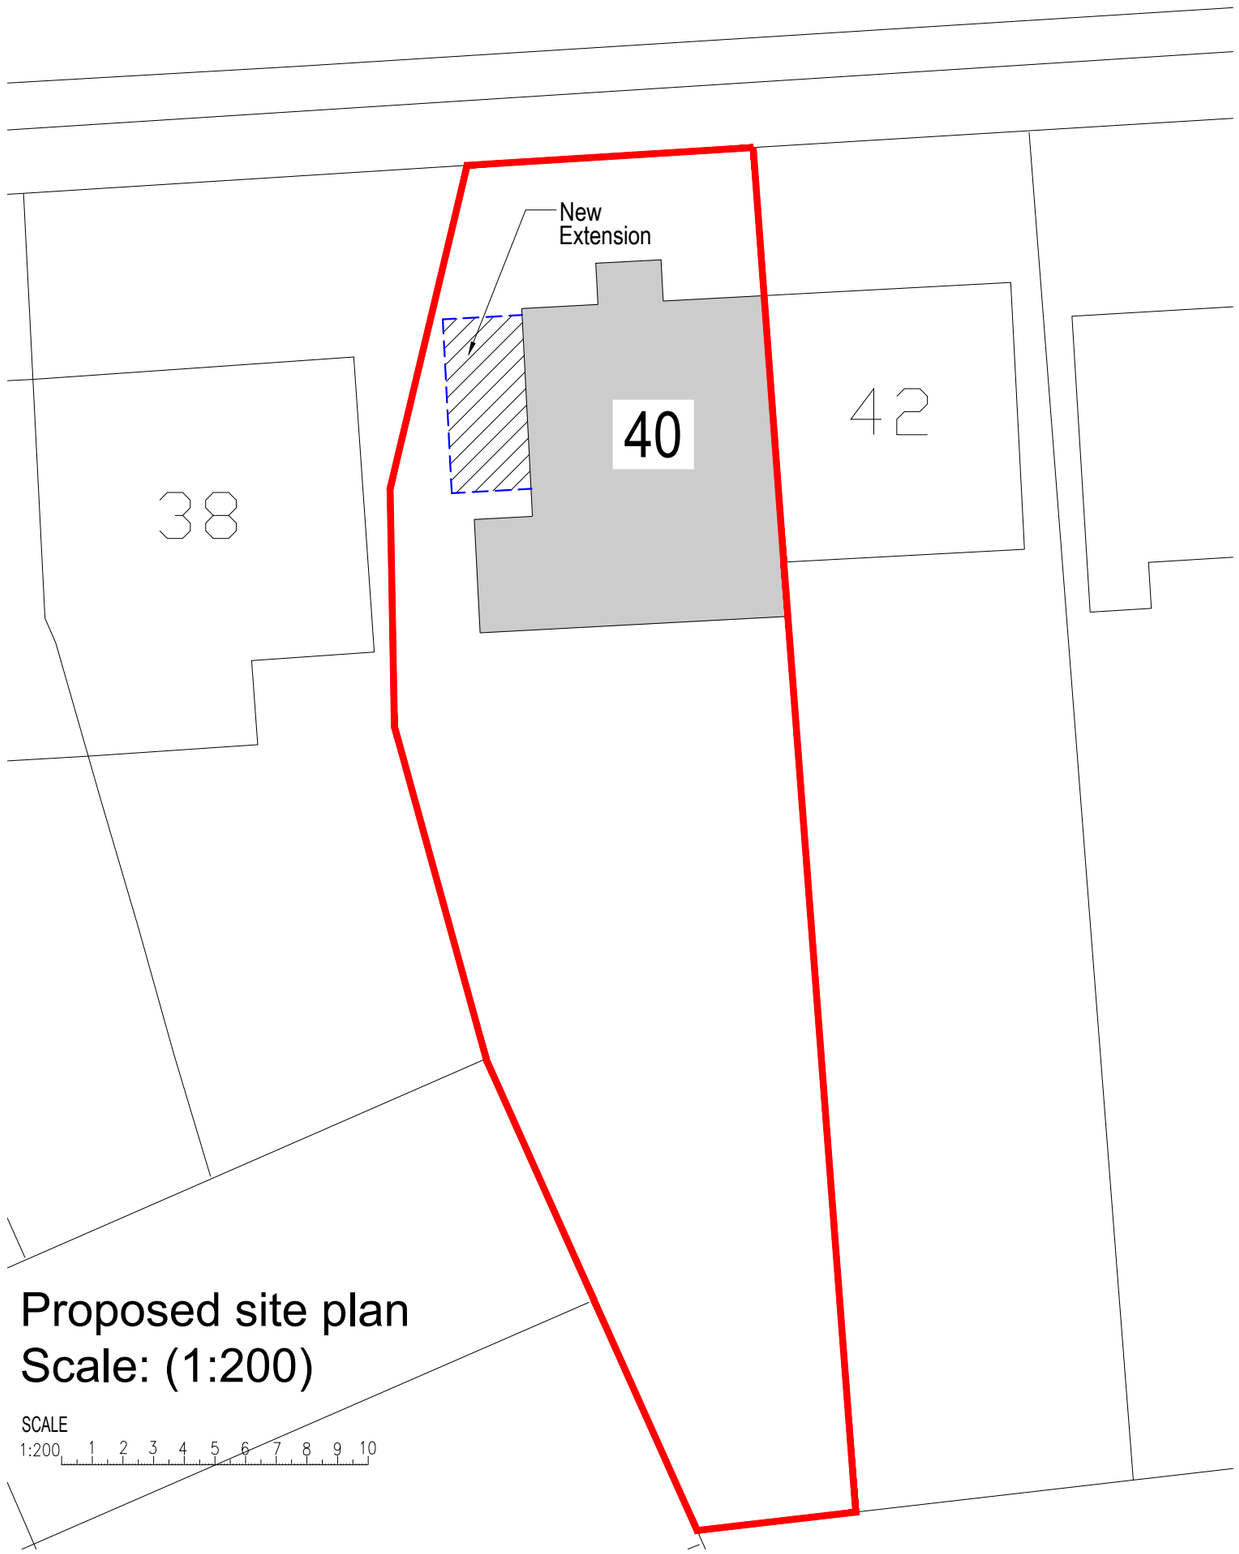

Proposed site plan
Scale: (1:200)

N

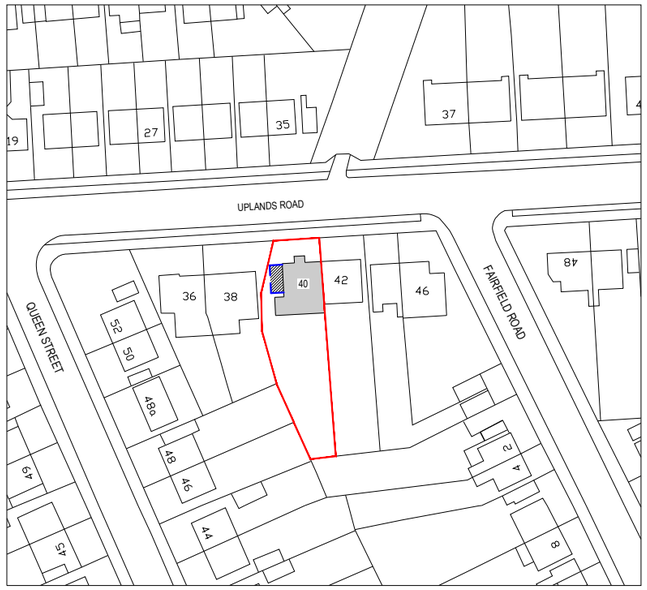

Proposed site location plan
Scale: (1:1250)

Beng Civil Mohandes
131 Grove Lane, Handsworth,
Birmingham, B20 2HE

Project / Site Address
Side extension and loft conversation
including front and rear dormer.
40 Uplands Road, Oadby, Leicester, LE2 4NQ

Drawing	**Revision**	**Date**
0102 / 02	-	-
Date	**Drawing Title**	
06/01/2024	Proposed Site & Location Plan	

Scale
VARIOUS