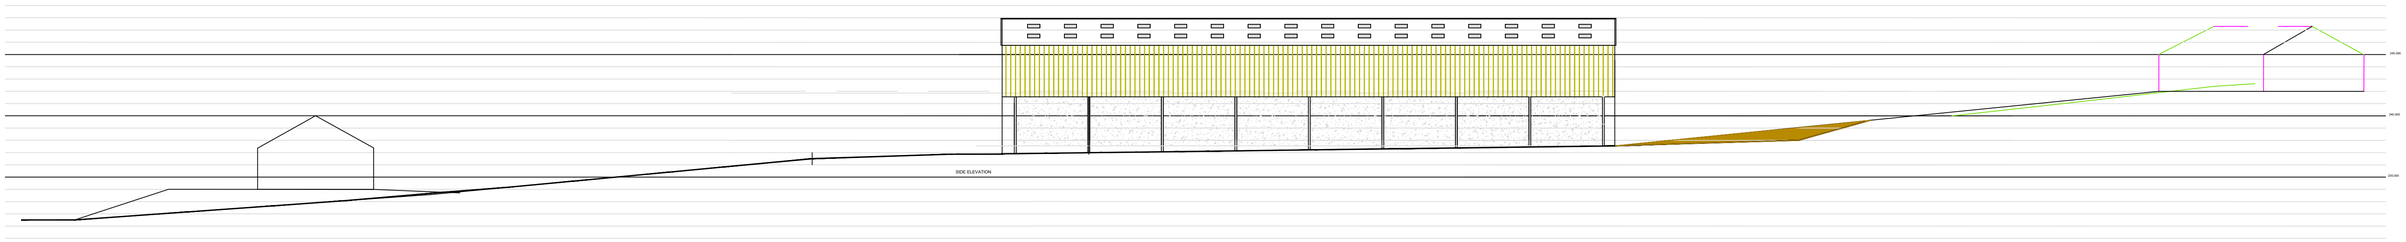

SECTION X-X

FLOOR PLAN

1-200

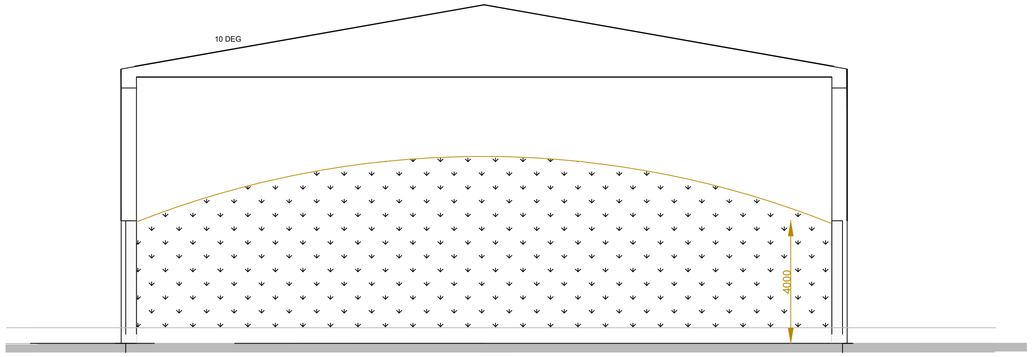

-SECTION

1-100

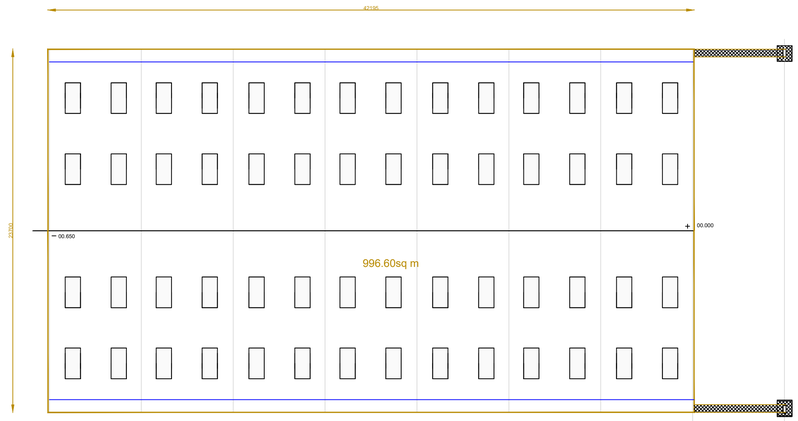

FLOOR PLAN

1-200

project proposed silage building
per j struthers
client auchmeddan farm lesmahagow
date mar/apr 03
dwg no L-11-05-23-PN -05
sections-roof plan

gta.
masterplanning project management design consultants
the design centre aldwyndown lesmahagow lanark ml11 0ez
blackhall studio hawksland road lesmahagow ml11 9py
tel: 07743950159email - gtaylordesign@btinternet.com

PLANNING
PRIOR NOTIFICATION