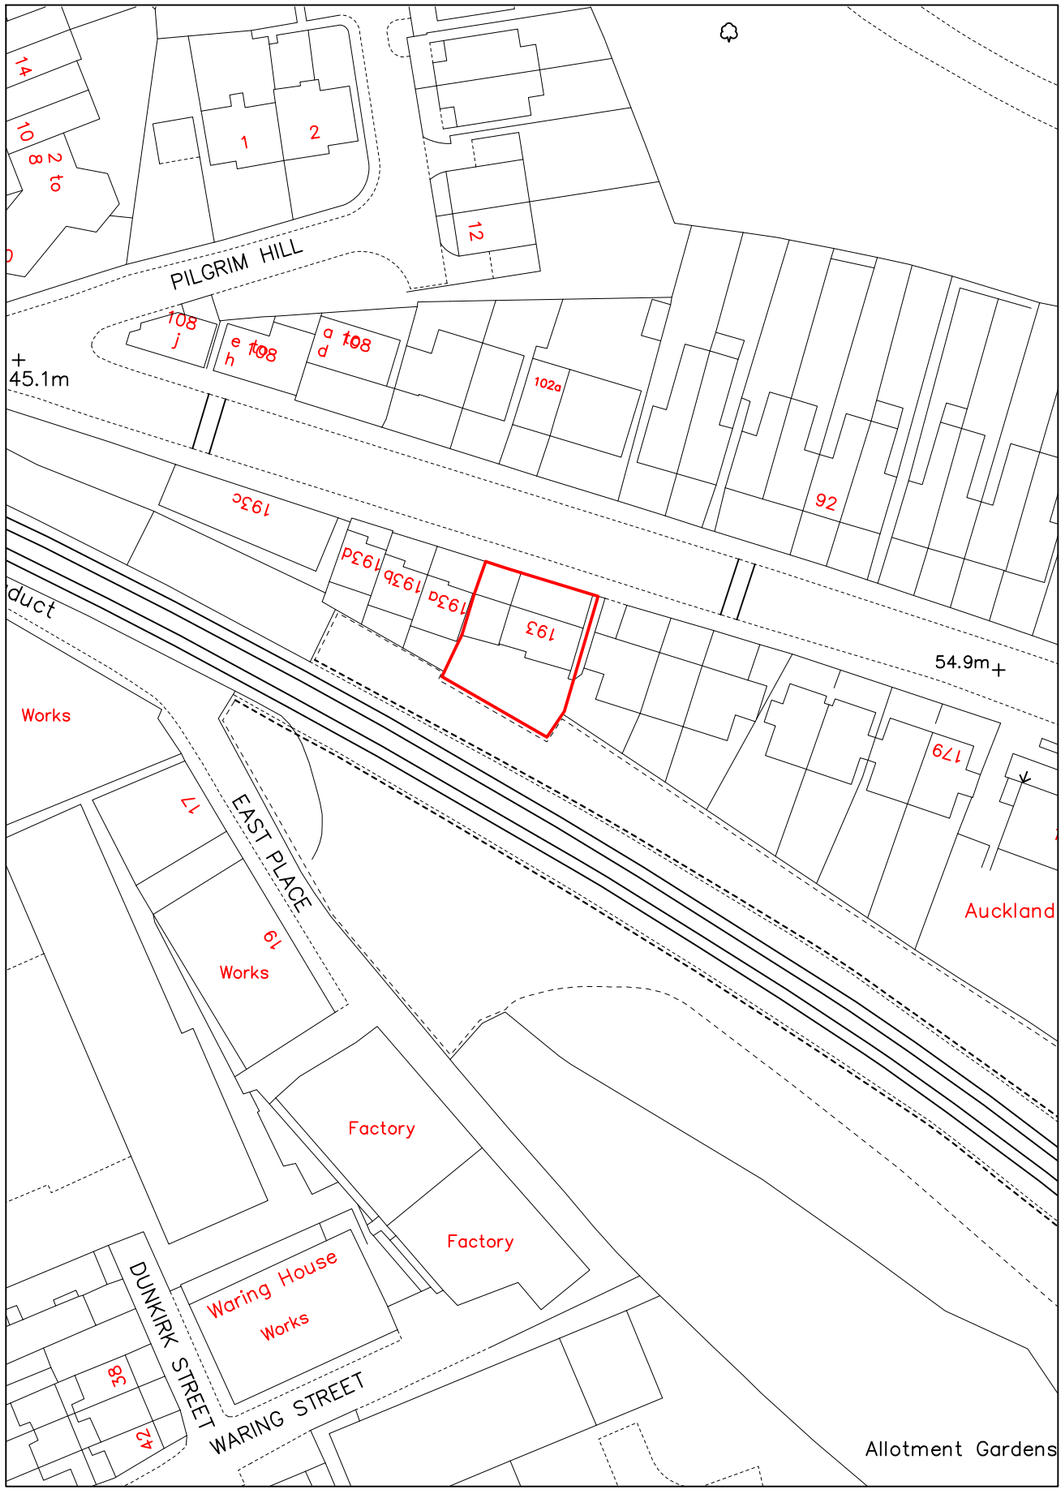

SCALE BAR [1:1250 @ A3]

0 10 20 30 40 50 60m

1	SITE LOCATION
	SCALE 1 : 1250

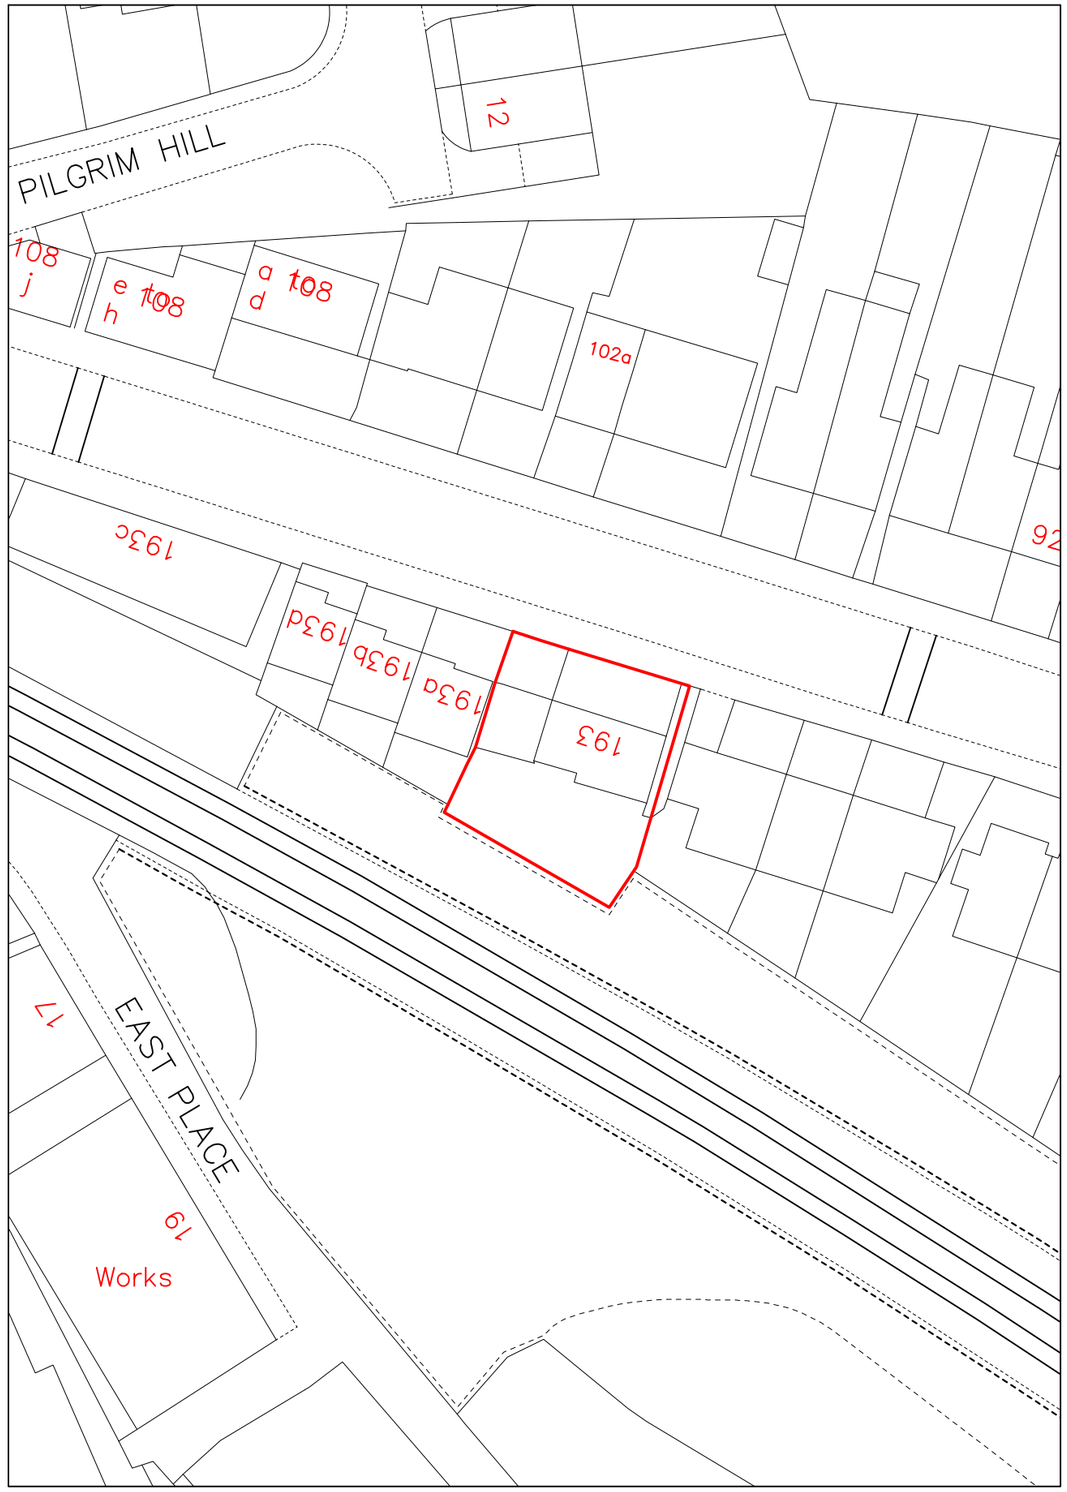

SCALE BAR [1:500 @ A3]

0 5 10 15 20 25m

2	BLOCK PLAN
	SCALE 1 : 500

Notes:
1- This drawing is not for construction;
2- All Dimension are in millimeters;
3- This drawing has been drawn to scale for the purposes of obtaining local authority approval. Dimensions are not to be scaled directly from drawings;
4- All dimensions are to be checked on site and the Structural Engineer is to be inform of any discrepancies before construction commences;
5- All structural elements to be agreed with local authority Building Control prior to commencement of works.
6- All references to drawings refer to current revision of that drawing;
7- The Copyright of this drawing belongs to Revive Renovations & Licensing.
8- Attention is drawn to the provisions of the party wall act 1996. Legal boundaries should be determined by others.

FOR PLANNING ONLY

700+
Planning Approvals In The Borough Of Wandsworth

400+
Planning Approvals In All Other SW Boroughs

450+
Planning Approvals In All Other London Boroughs

Revive Renovations
Planning Consultancy
Planning Applications
Drawings & Appeals
revive-renovations.com
0208 914 7877
reception.revive@outlook.com

client
193 Auckland Hill, SE27 9PD

project
FULL PLANNING APPLICATION

DEMOLITION OF EXISTING TWO STOREY PROPERTY AND OUTBUILDINGS AND ERECTION OF A 3-STOREY PROPERTY WITH ROOF ACCOMMODATION AND BASEMENT TO CREATE 7 SELF CONTAINED FLATS (3 X 3 BED, 2 X 2 BED, 2 X 1 BED ONE PERSON) ALL WITH PRIVATE OUTSIDE AMENITY SPACE AND ASSOCIATED SECURE/COVERED BIKE & REFUSE STORAGE

drawing title
LOCATION PLAN

date	scale	dwn
MARCH 2022	N/A	O.M

drawing number	sheet no.	rev
01	01 of 30	-