ATLANTIC DESIGN STUDIO LTD
THE DESIGNS AND LAYOUTS IN THIS DRAWING ARE COPYRIGHT OF ATLANTIC DESIGN STUDIO LTD AND MAY NOT BE USED, ADAPTED OR REPRODUCED WITHOUT THE WRITTEN PERMISSION AND CONSENT OF THE COPYRIGHT OWNER.
THE DRAWING IS TO BE USED SOLELY FOR THE PURPOSES INTENDED AND ATLANTIC DESIGN STUDIO LTD ACCEPTS NO RESPONSIBILITY FOR ANY ERRORS OR OMISSIONS ARISING THROUGH UNAUTHORISED USE.
CONTRACTORS MUST CHECK ALL DIMENSIONS ON SITE AND ONLY FIGURED DIMENSIONS ARE TO BE WORKED FROM.
ANY DISCREPANCIES OR QUERIES ARISING FROM THIS DRAWING MUST BE REPORTED TO ATLANTIC DESIGN STUDIO LTD FOR ADDITIONAL INFORMATION TO ATLANTIC DESIGN STUDIO LTD FOR CLARIFICATION OR INSTRUCTION BEFORE COMMENCING WORK.
www.theatlanticdesignstudio.com

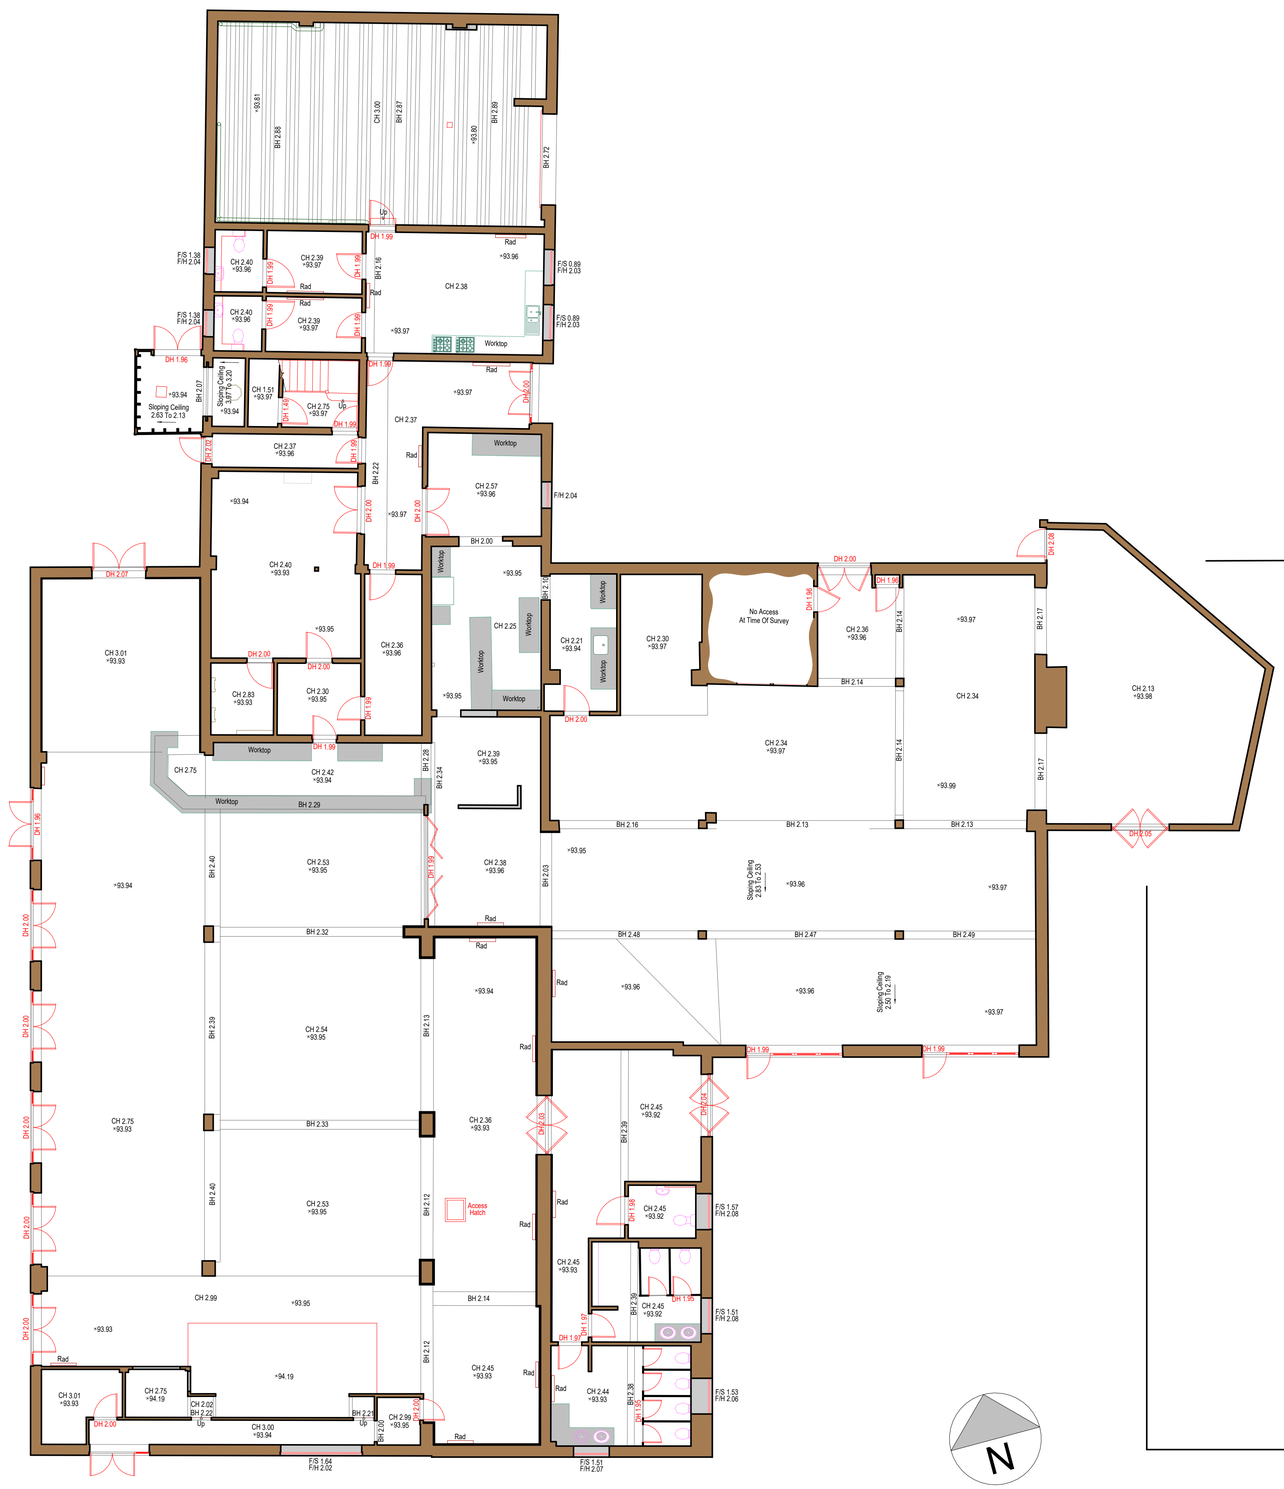

2 Ground Plan Survey
1 : 100

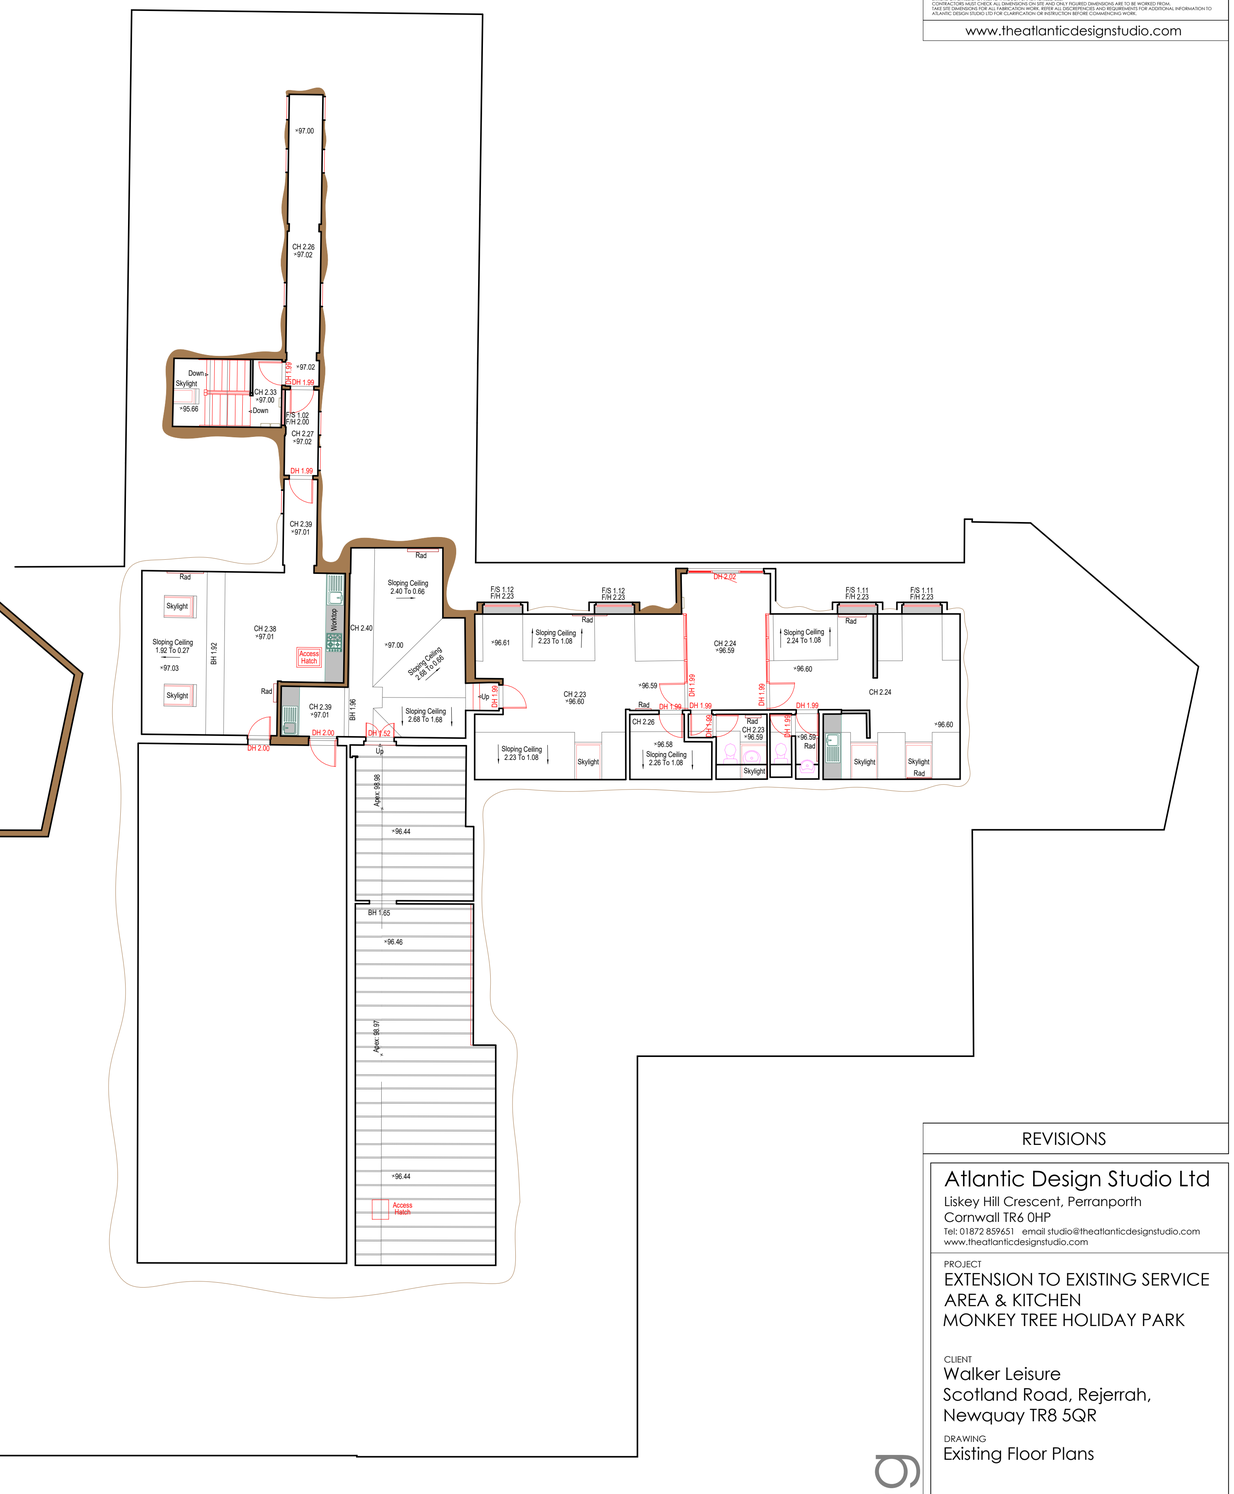

1 First Floor
1 : 100

REVISIONS

Atlantic Design Studio Ltd
Liskey Hill Crescent, Perranporth
Cornwall TR6 0HP
Tel: 01872 859651 email studio@theatlanticdesignstudio.com
www.theatlanticdesignstudio.com

PROJECT
EXTENSION TO EXISTING SERVICE AREA & KITCHEN
MONKEY TREE HOLIDAY PARK

CLIENT
Walker Leisure
Scotland Road, Rejerrah,
Newquay TR8 5QR

DRAWING
Existing Floor Plans

Planning

Status	Planning
Scale 1 : 100	Date 11/12/23
Project No. ADS 20	By DW
Dwg No. PL04	Rev