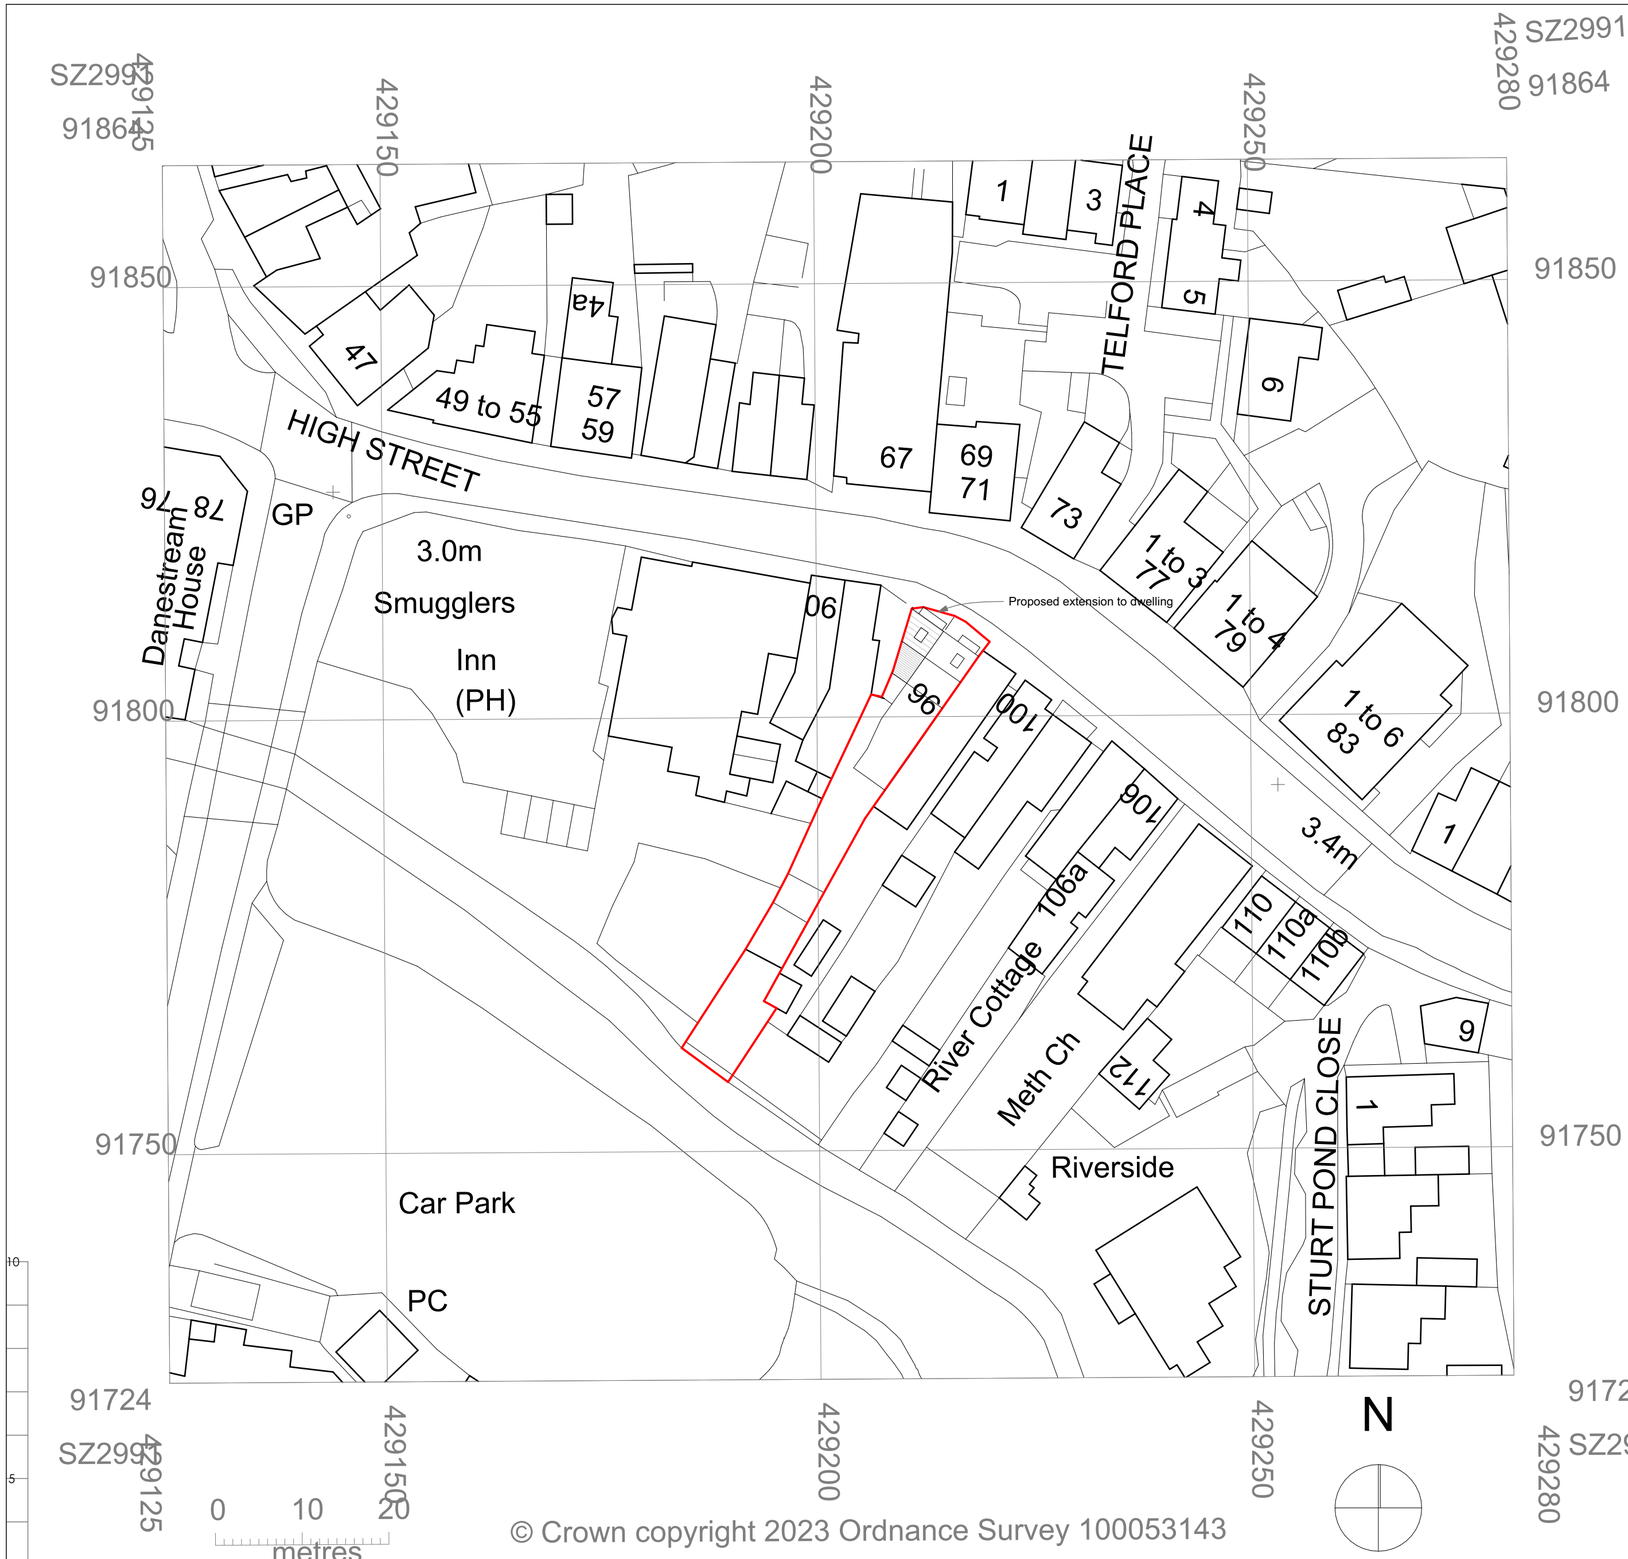

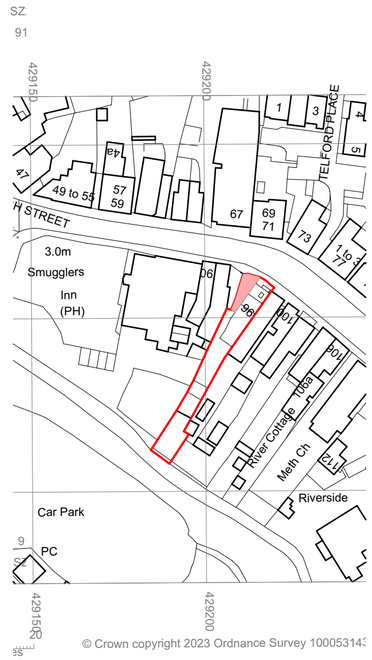

Location plan @ 1:250

All dimensions must be checked on site and not scaled from thisd drawing.

If in doubt ask.

Do not scale from this drawing.

Check drawing on receipt and report any discrepancies to the Architect.

Verify all dimensions/levels on site prior to construction.

Sizes, depths and construction shown for foundations, floor slab and hardcore are the minimum for normal ground and should be adjusted to suit the conditions found when excavations have been made.

The contractor will indemnify MRA against all claims, costs or damages which they might become legally obliged to pay in respect of any defects in the building which are adjudged to be due to workmanship or materials not being in accordance with the contract.

RevID	ChID	Change Name	Date

MORRIS RICHARDS ASSOCIATES

3 Vitre Gardens
LYMINGTON HANTS SO41 3NA
MOB 07801 950626
email: morris@morrisrichards.com

Job Title

Proposed extension to dwelling
96 High Street
Milford on Sea
HANTS
SO41 0QE

Drawing Name

Location plan @ 1:250
Block plan @1:500 location plan @ 1:1250

Drawing Status

<PRJ_STATUS>

Drawn by	Date
#CAD Technician Full Name	Drawing Scale 1:500
Checked by	Date
#Contact Full Name	

Job No.	Layout ID	Revision
2312	0003	

01
-

Block plan @1:500 location plan @ 1:1250
1:500

C:\Users\morri\OneDrive - La Vie Properties Ltd\Morris Richards Associates\2023 JOB FILES\2312 96 High Street Milford on Sea\2312 DWGS\2312-001.pln