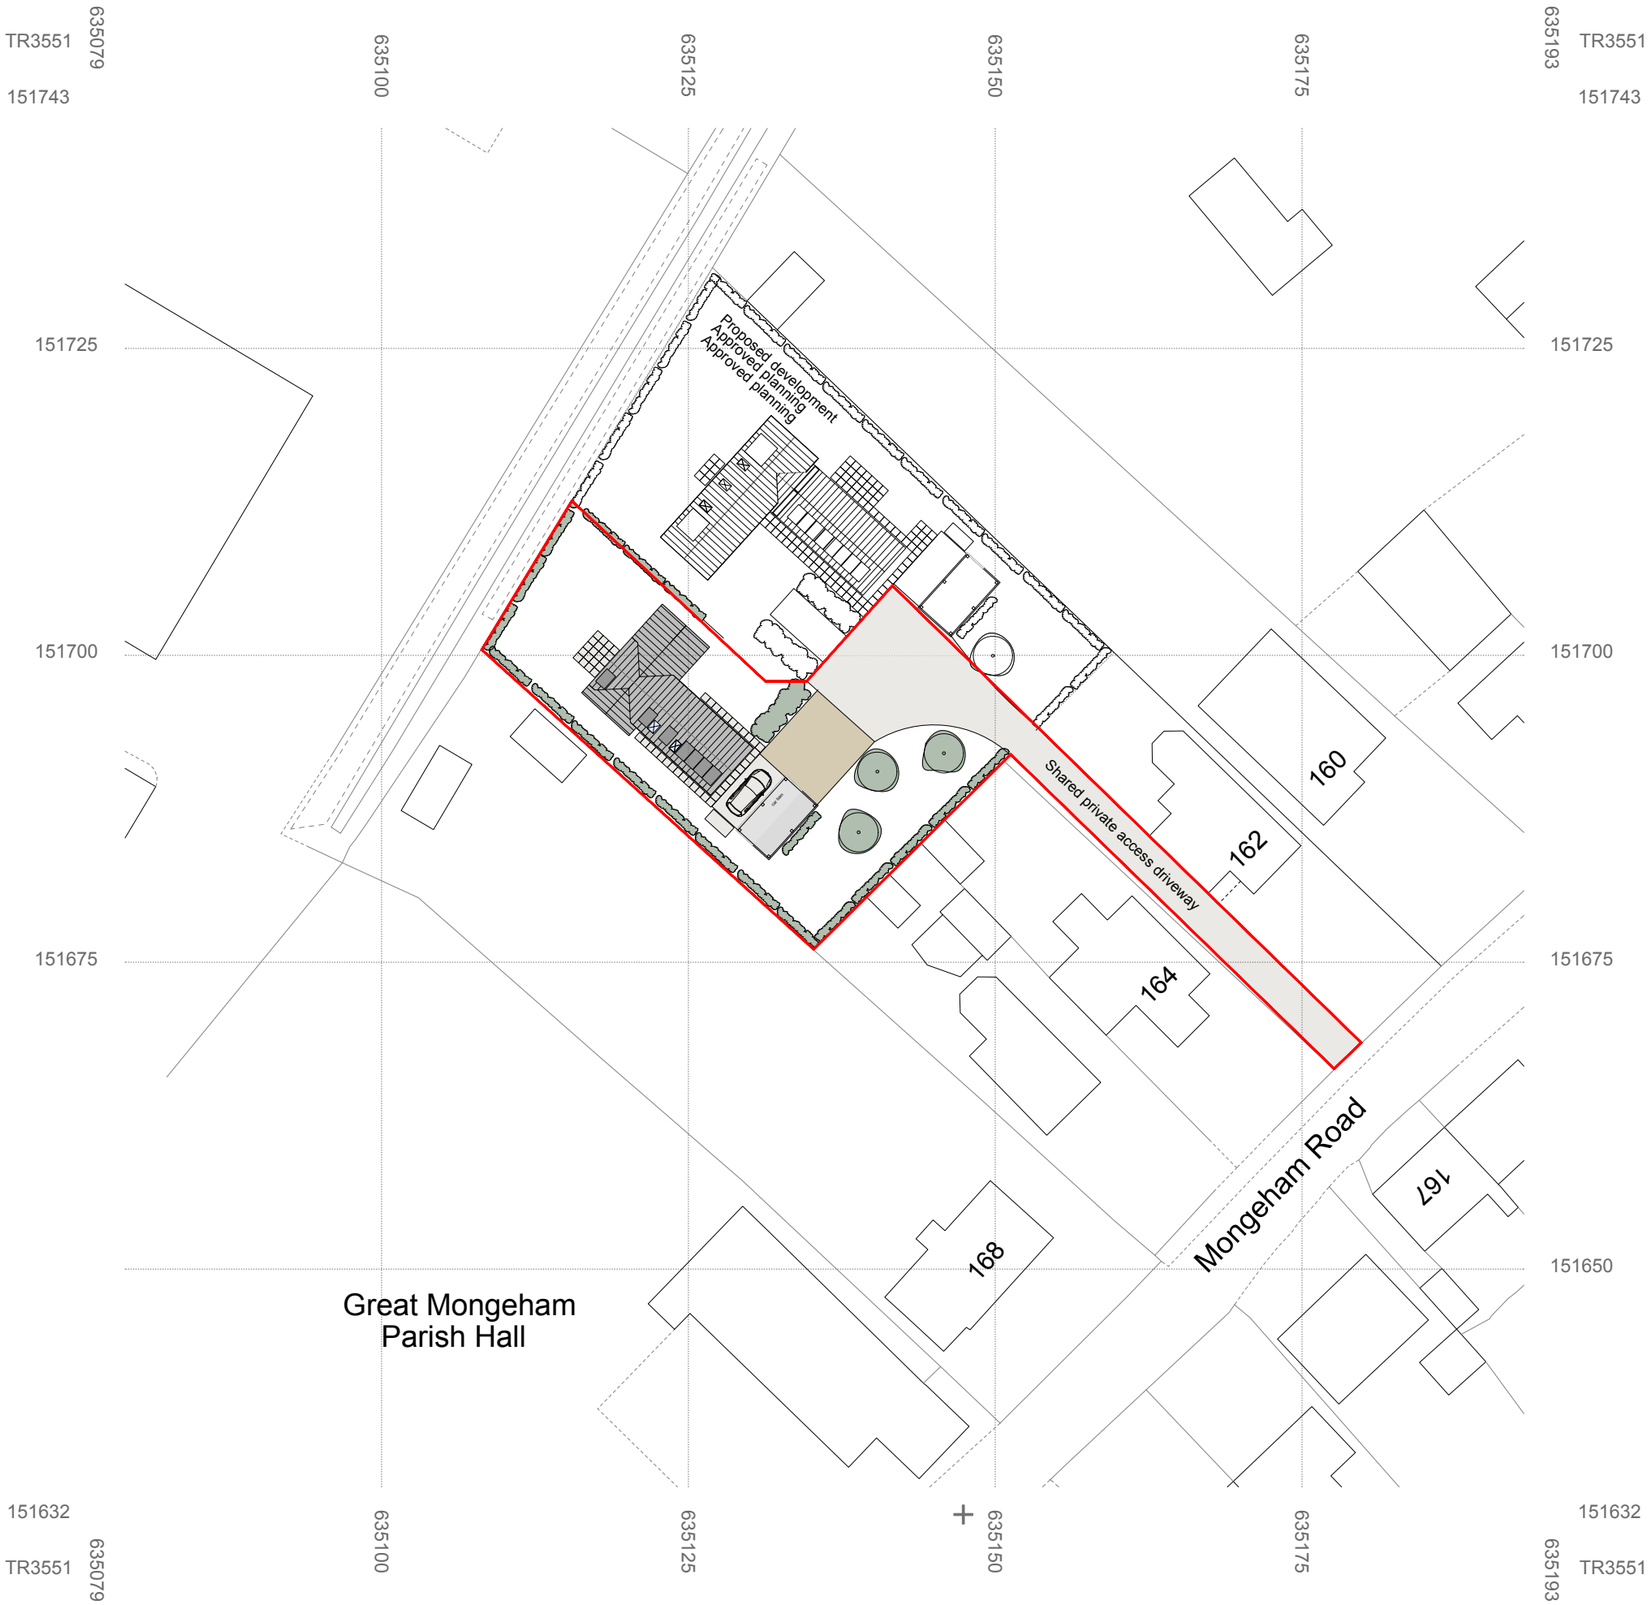

LOCATION PLAN (EXISTING BLOCK PLAN)
1/1250

s c a l e
0m 5m 10m 20m 30m 40m 50m

NORTH

PROPOSED
BLOCK PLAN
1/500. A3

s c a l e
0m 5m 10m 15m 20m 25m

THE ONE
ARCHITECTURE
tel 01304 619333 mob 0788 7503636
Mail clivetidmarsh@aol.com
The Old School, Tilmanstone, Kent. CT140JL

PROJECT	Proposed development Rear of 162, Mongeham Road, Mongeham
TITLE	PROPOSED BLOCK PLAN/LOCATION
CLIENT	
SCALE	
DATE	AUG., 2023
DRAWING	01/83/2023
REVISION	N/A