BUILDING A - FLOOR PLAN - EXISTING
1:100

0 5 10

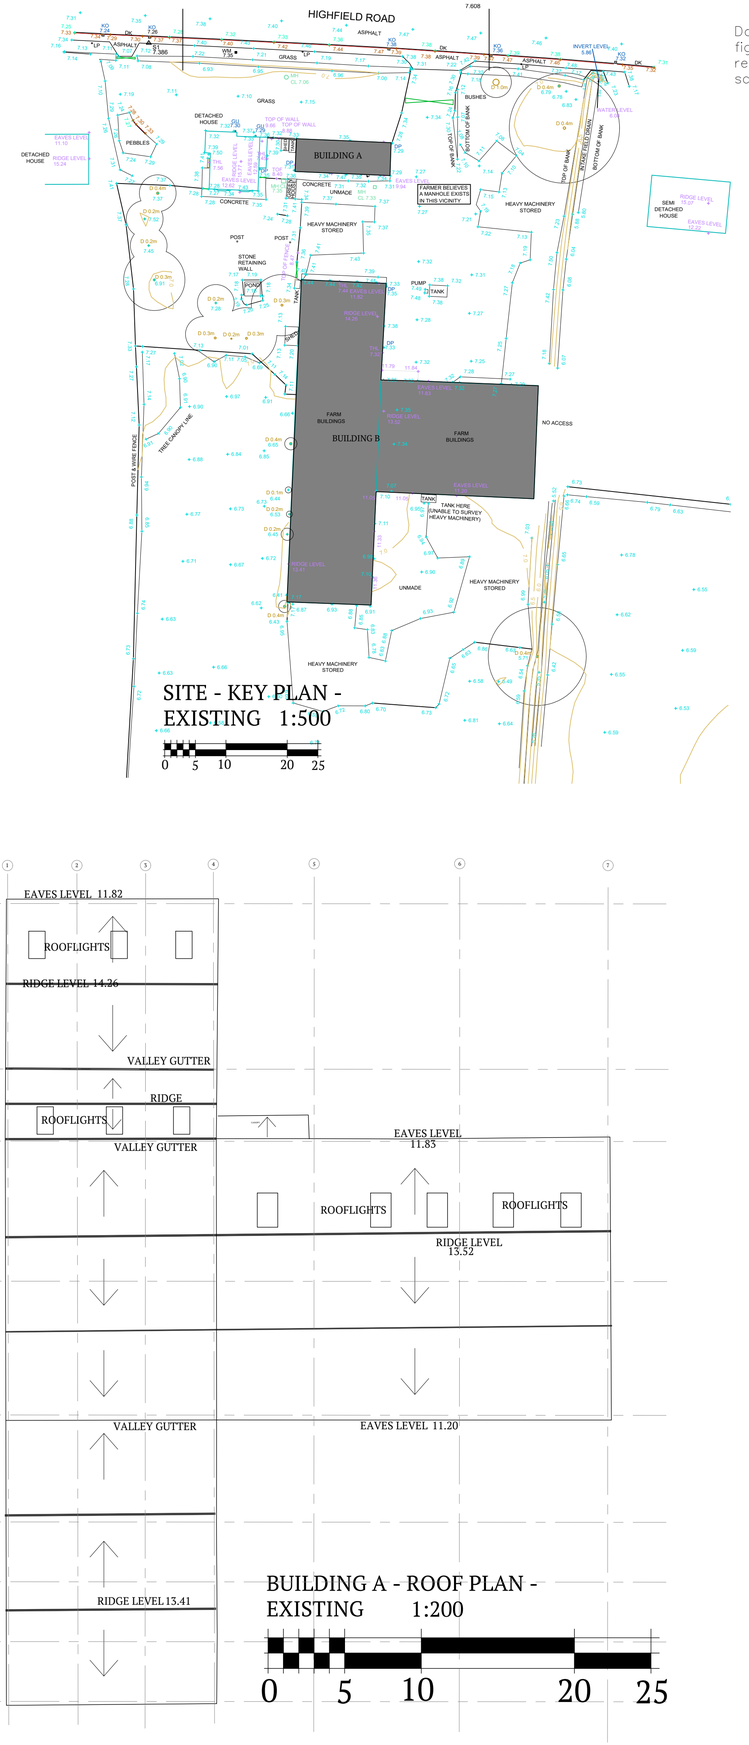

SITE - KEY PLAN - EXISTING 1:500

0 5 10 20 25

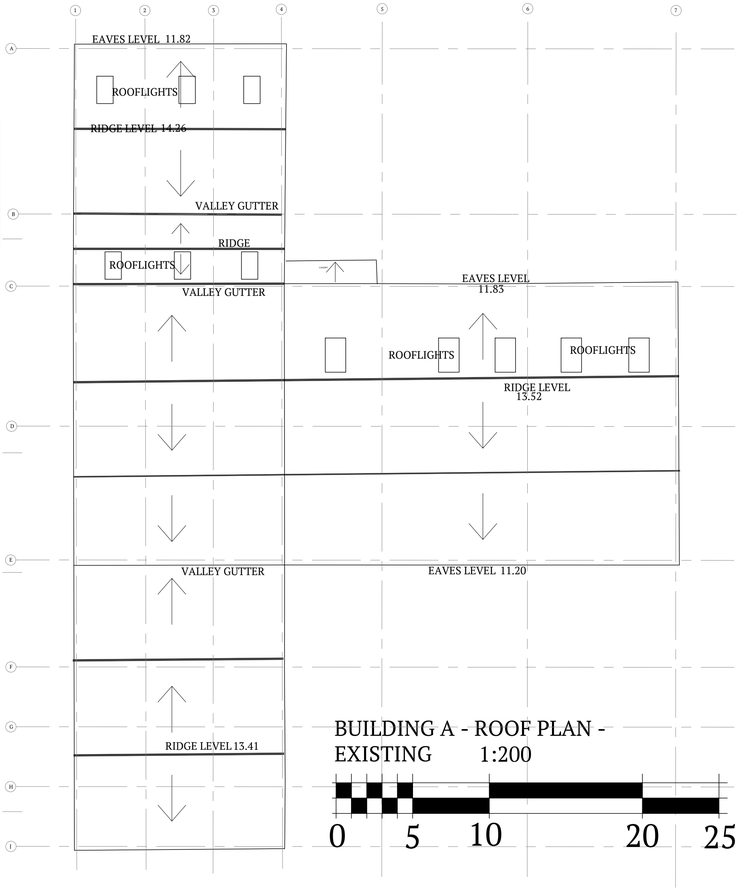

BUILDING A - ROOF PLAN - EXISTING 1:200

0 5 10 20 25

Do not scale off this drawing. Work to figured dimensions any discrepancy to be reported to the Architects. Refer to larger scale drawings where available.

Rev	By	Date	Revision Note

Pearce Bottomley LLP

10 High Street
Tadcaster
LS24 9AT

T: 0113 281 2000
E: pbp@pbarchitects.co.uk
W: www.pbarchitects.co.uk

ARCHITECTS

Client
Holly Tree Farm, Harlthorpe, Selby, North Yorkshire, YO8 6DW

Project
HIGHFIELD ROAD - BUBWITH HOUSING DEVELOPMENT

Drawing Title
FLOOR PLAN & ROOF PLAN - AS EXISTING

File Name

Status	Scale	Drawn	Checked	Date
PLANNING	varies@A1	RTA	RTA	JULY 2023

Proj. Ref.	Drawing Number	Revision
5757	00-12	P01

Copyright Pearce Bottomley LLP