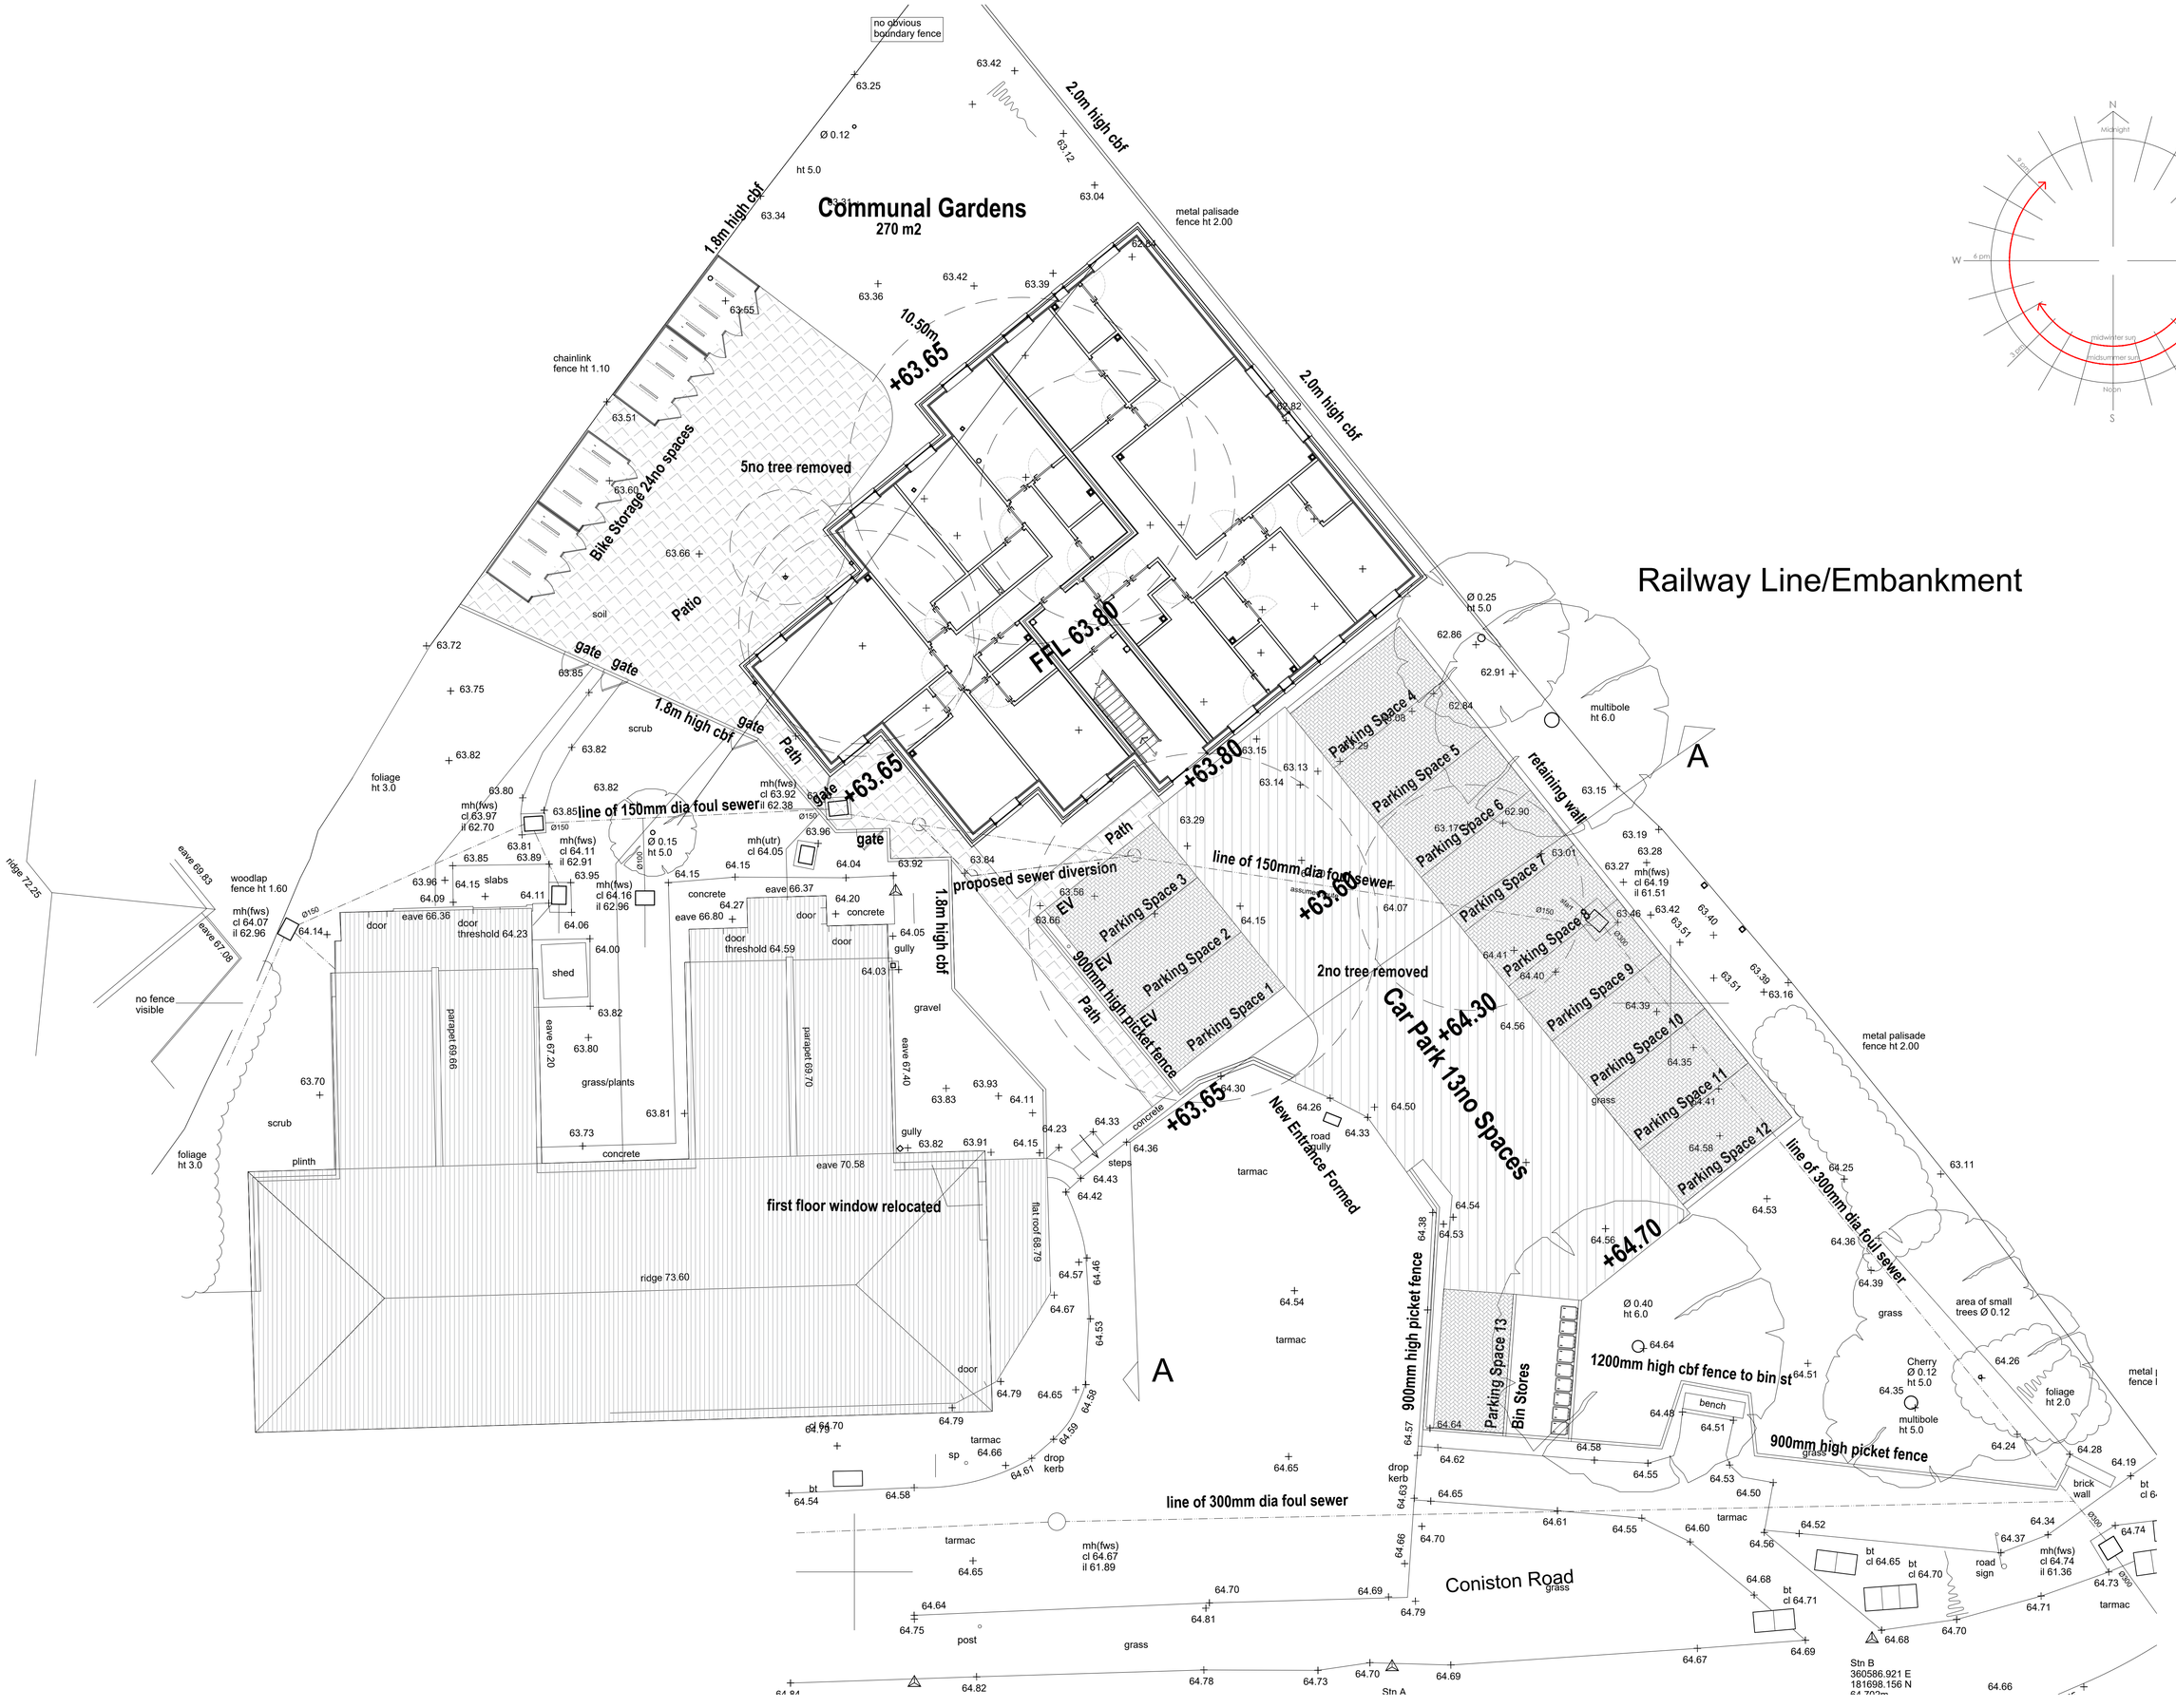

PROJECT
2-8 CONISTON ROAD , PATCHWAY . BRISTOL . BS34 5RE

TITLE
EXISTING AND PROPOSED SITE PLAN (NO CHANGES)

DRAWING NUMBER
1710 - P-100

REVISION

REV	DATE	DESCRIPTION

ISSUE REGISTER

REV	DATE	DESCRIPTION

SCALE
1:100 @ A1

DATE
24.05.2023

T : 0117 9144282 E : MATT@BOLT-DESIGN.CO.UK

The contractor will be held responsible for the accuracy of the setting out and checking of all dimensions on drawings and on site. Do not scaled from drawing. Copyright