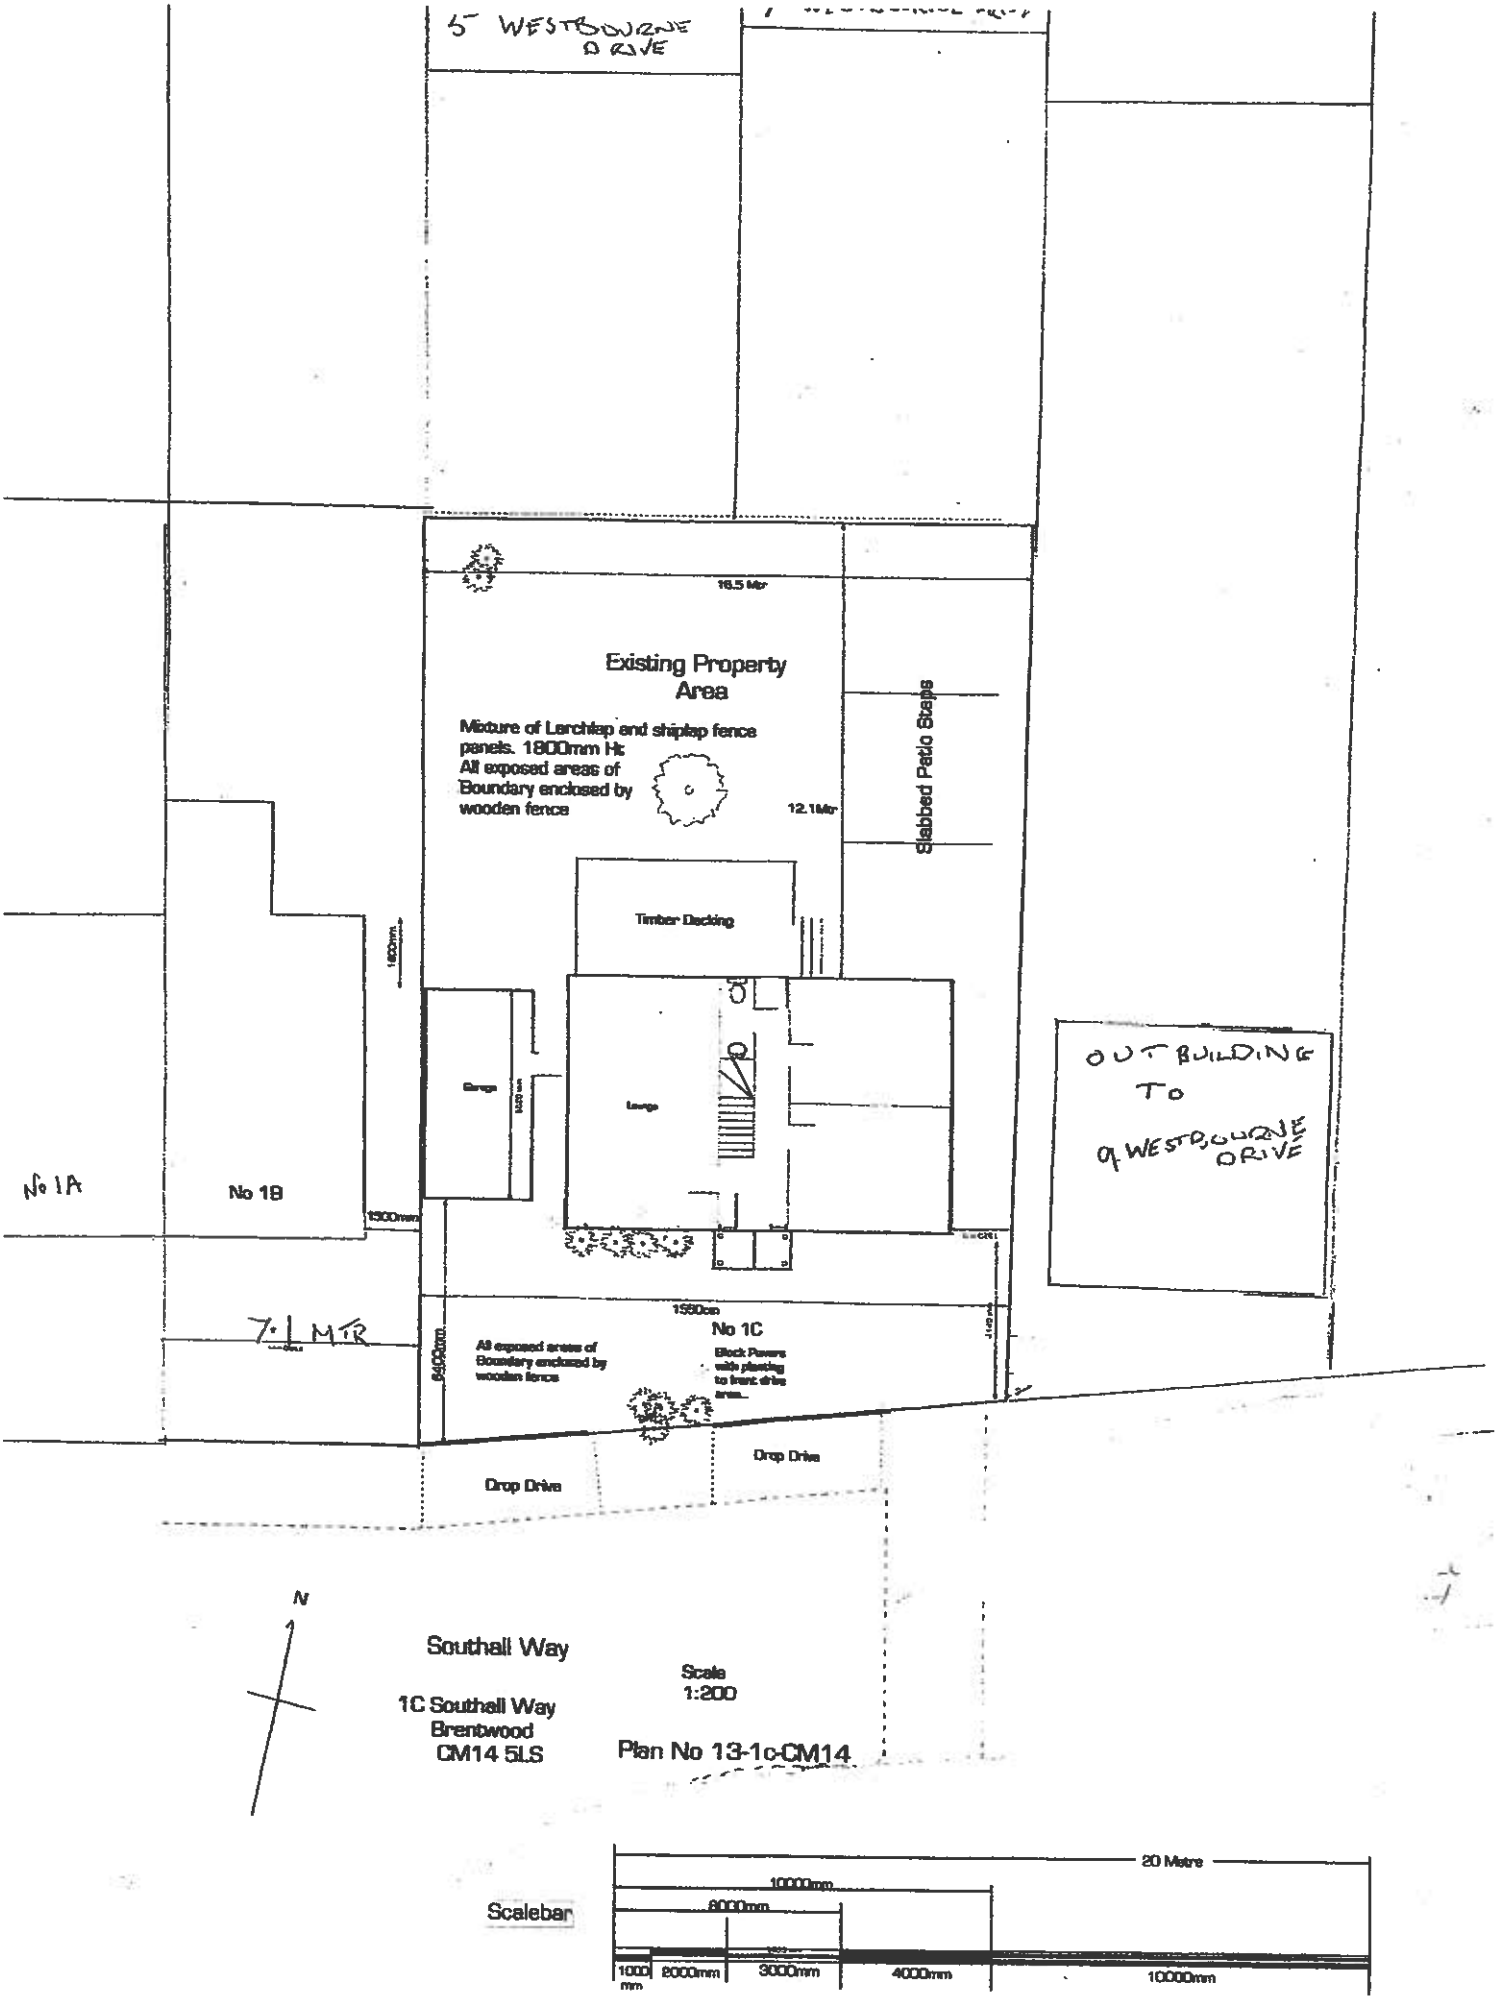
5 WESTBOURNE DRIVE
16.5 Mtr
Existing Property Area
Mixture of Larchlap and shiplap fence panels. 1800mm Ht
All exposed areas of Boundary enclosed by wooden fence
12.1Mtr
Slabbed Patio Steps
Timber Decking
1800mm
Garage
Lounge
OUTBUILDING TO 9 WESTBOURNE DRIVE
No 1A
No 1B
1500mm
7.1 MTR
1580cm
No 1C
All exposed areas of Boundary enclosed by wooden fence
Block Pavers with planting to front drive area.
Drop Drive
Drop Drive
N
Southall Way
1C Southall Way
Brentwood
CM14 5LS
Scale
1:200
Plan No 13-1c-CM14
Scalebar
20 Metre
10000mm
8000mm
1000 mm
2000mm
3000mm
4000mm
10000mm