W-03 OS Map 1:1250

site area 352m2

gross building footprint 153m2

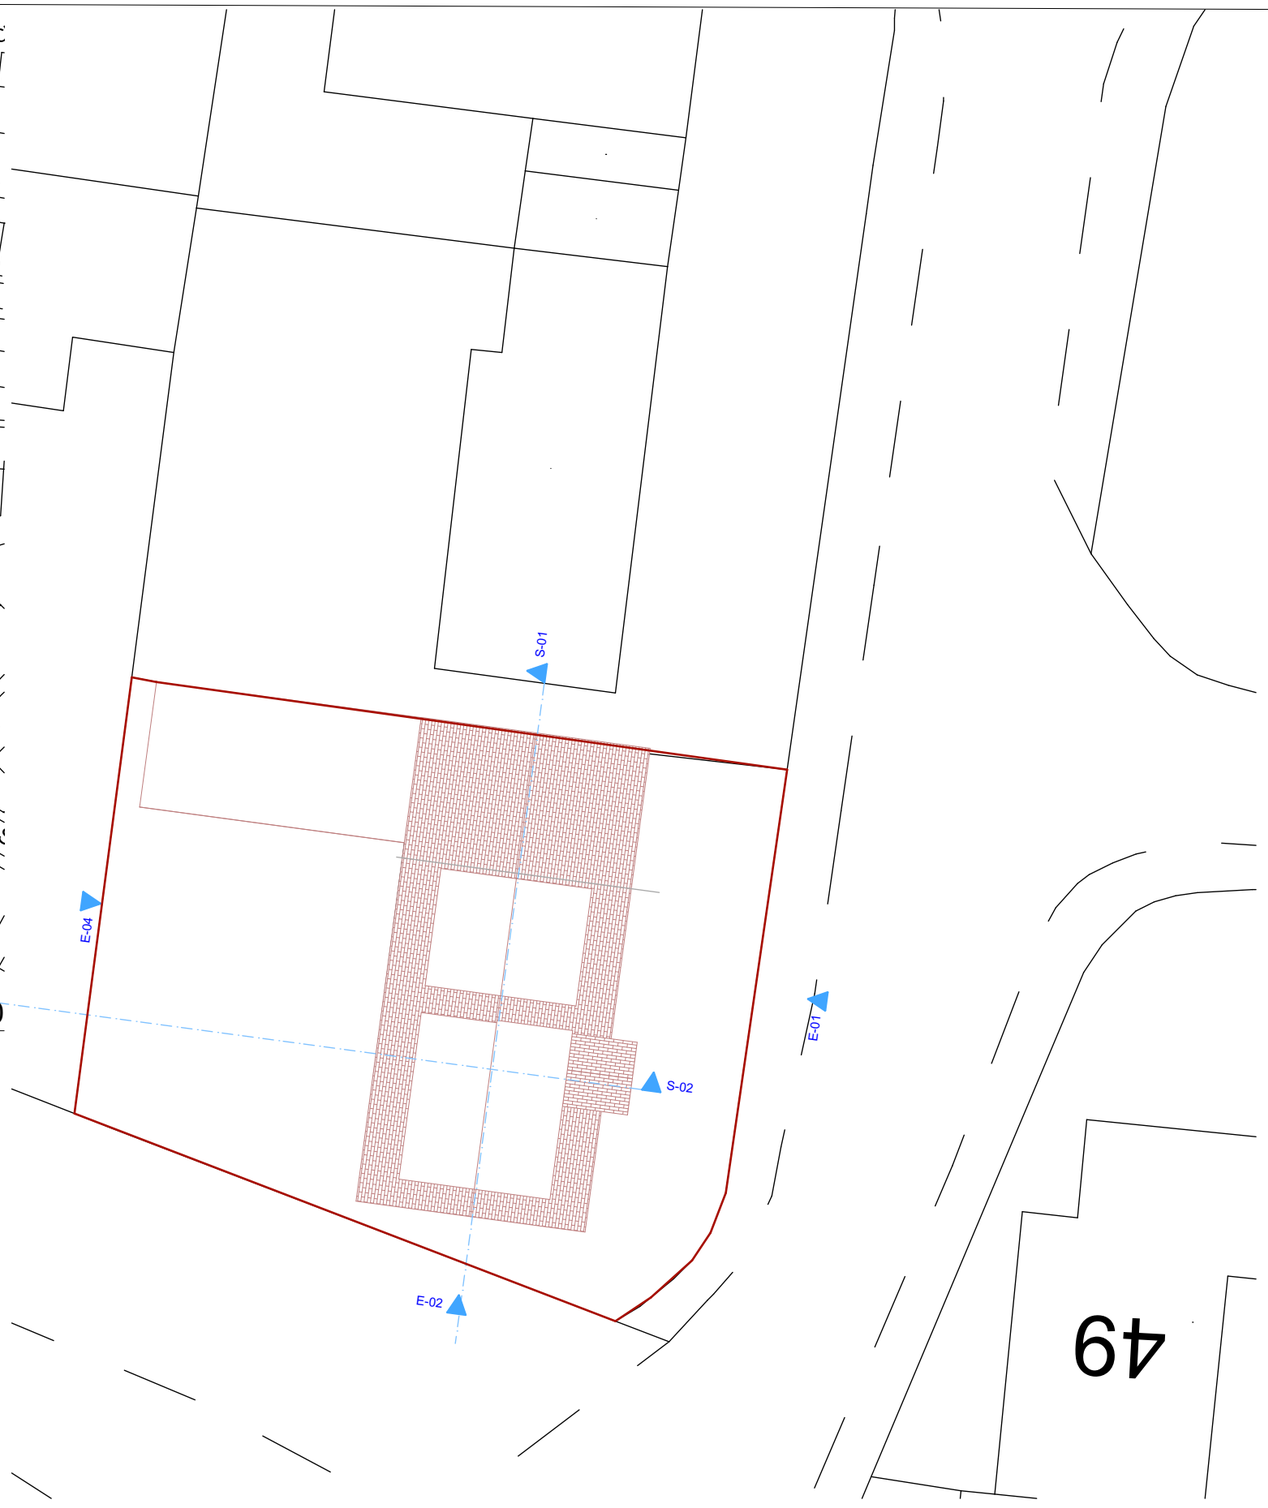

W-03 Block Plan 1:200

-1. 1:200

SG PEGLAU
EYRIN
FALMOUTH TR11 5BD
07717 222 527
peglau@onetel.com

Mr & Mrs Moyle

20 Knights Meadows
Carnon Downs
TR3 6HU

Job Title
Dormer Conversion

20 Knights Meadows
Carnon Downs
TR3 6HU

Drawing Name **Proposed**

OS Map, Block Plan, RF-Roof

Drawing Status
Planning Application

Drawn by **SG PEGLAU** Date 13/07/23

Checked by **SG PEGLAU** Date 13/07/23

Drawing Scale
1:1250, 1:200 @ A3

Layout ID Status Revision
473_A3_P2_01