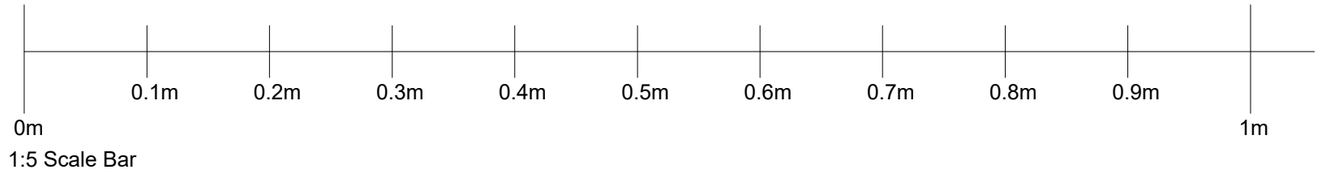

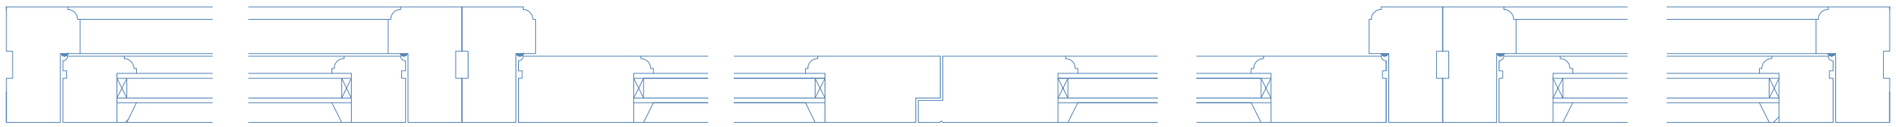

HORIZONTAL SECTION
1:5 SCALE

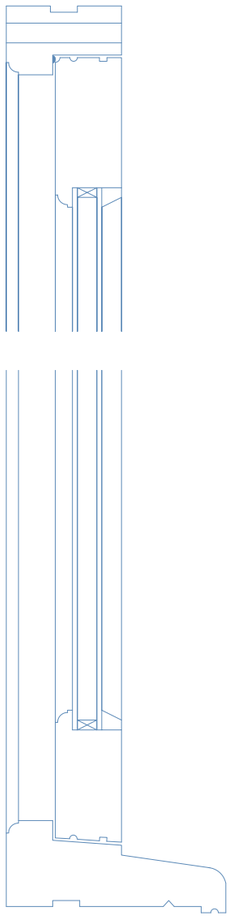

VERTICAL SECTION
1:5 SCALE

JOINERY DETAILS FOR
EXTERNAL GLAZED DOORS
Double glazed hardwood

HORIZONTAL SECTION
1:20 SCALE

VERTICAL SECTION
1:20 SCALE

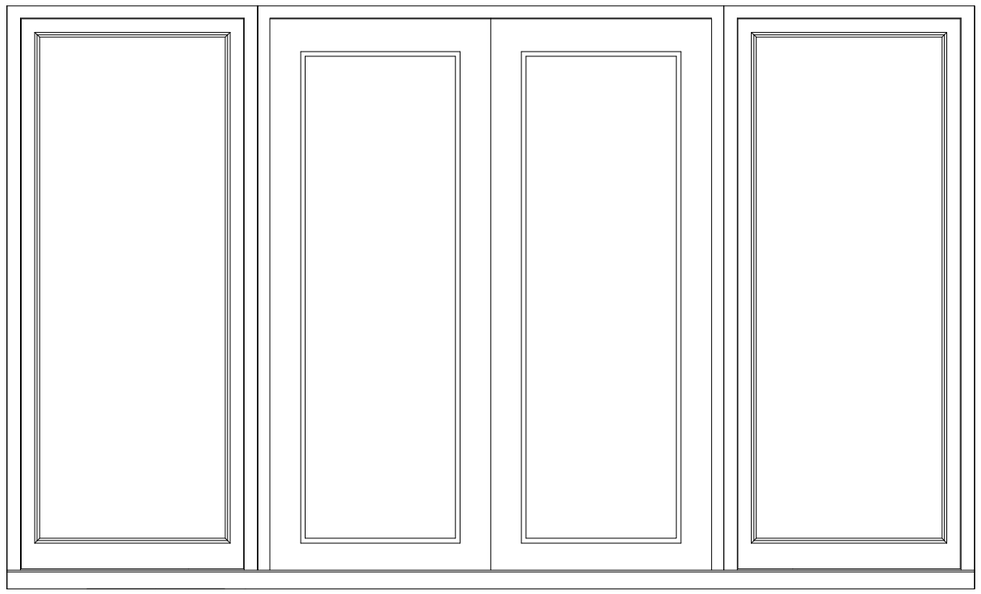

ELEVATION
1:20 SCALE

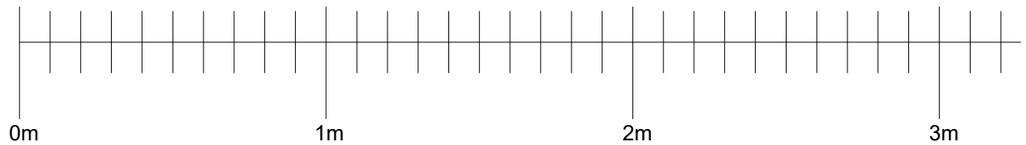

1:20 Scale Bar

Rev.	Date	Details
A		

JOB:	Demolish garden room and replace with new single storey extension. Demolish garden store and replace with new single storey extension.
CLIENT:	Mr & Mrs C Clark
ADDRESS:	Easton House, Easton, Near Wells, Somerset, BA5 1EF.
Glazed doors joinery	
SCALE:	1:20 & 1:5 @ A3
DATE:	29 January 2024
DWG No:	1149 - 19

MPR ARCHITECTURAL
DESIGN LTD
34 Watts Corner, Glastonbury,
Somerset, BA6 8FD.
Tel: 07766 526042
Email: info@mprdesigns.co.uk

The contents of this drawing are copyright.
Responsibility is not accepted for errors made by others in scaling from this drawing. All construction information should be taken from figured dimensions only. All dimensions to be checked on site.
Works to be carried out in accordance with bye-laws and regulations of Local Authorities and Statutory Undertakers.