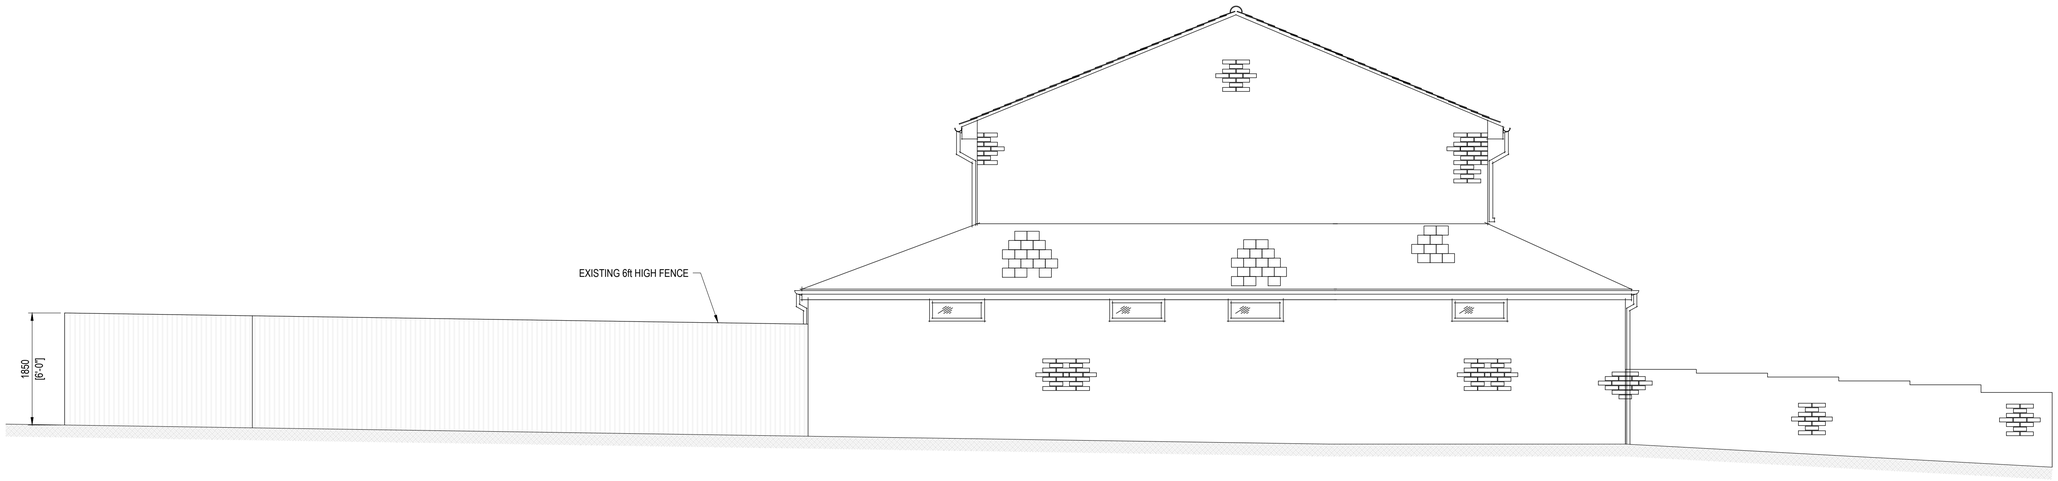

EXISTING ELEVATION

SCALE 1:50

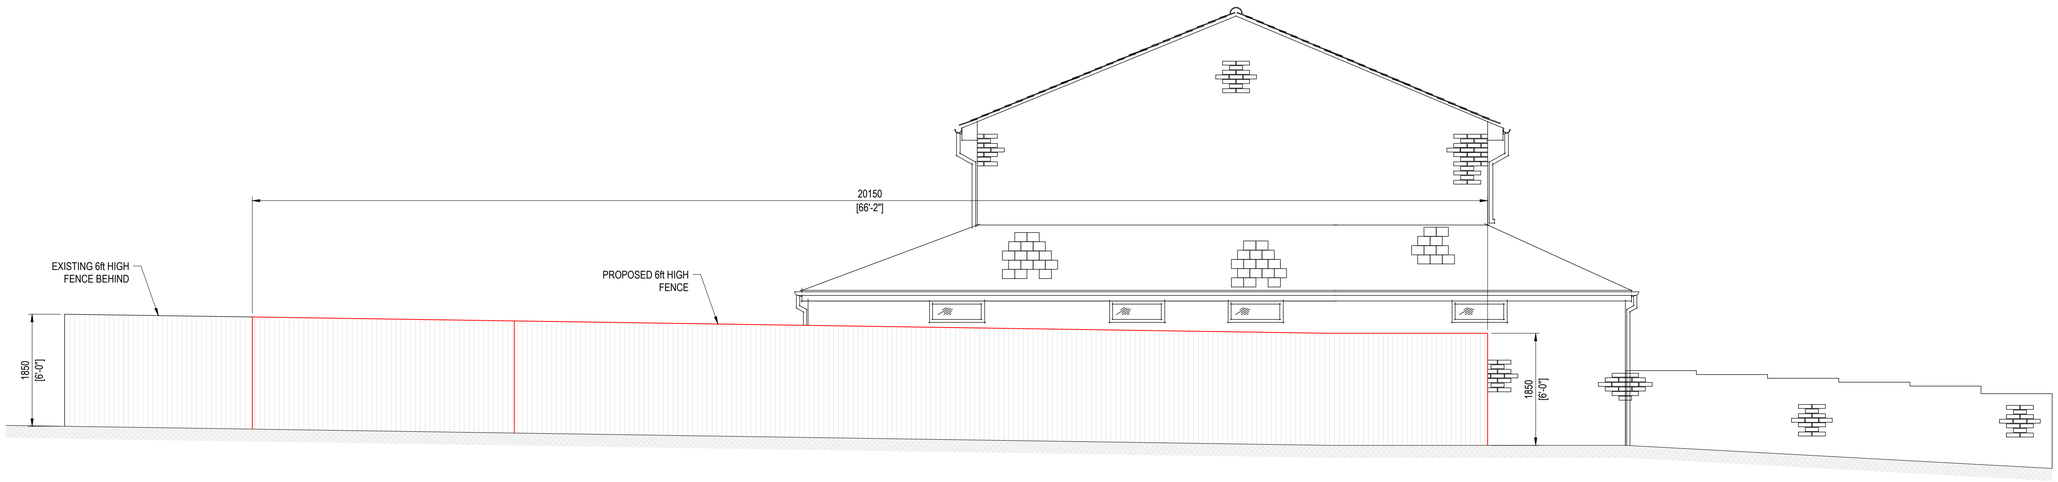

PROPOSED ELEVATION

SCALE 1:50

Scale 1:50 @ A1 - 1:100 @ A3

1m 0 1m 2m 3m 4m 5m

DO NOT SCALE OFF THIS DRAWING

NOTES

1. ALL DIMENSIONS IN MILLIMETRES [FEET & INCHES] UNLESS STATED OTHERWISE.

Revision History

Rev	Comment	By	Chkd	Appr	Date

Current Revision

P01	FOR PLANNING	GOW	-	-	XX/XX/XXXX

FOR PLANNING

Mr. & Mrs. Whiting

Project

No. 17 OPAL GREEN
GARDEN EXTENSION

Drawing Title

ELEVATION

Scales @ A1

0003 - P01