DODDINGTON OAKS CARAVAN SITE
DODDINGTON ROAD
LINCOLN LN6 4RR

NORTH KESTEVEN DISTRICT COUNCIL
30 JAN 2024

PROPOSED SITE OFFICE

SCALE: 1:50

DRAWING NO. 2209/23/1A

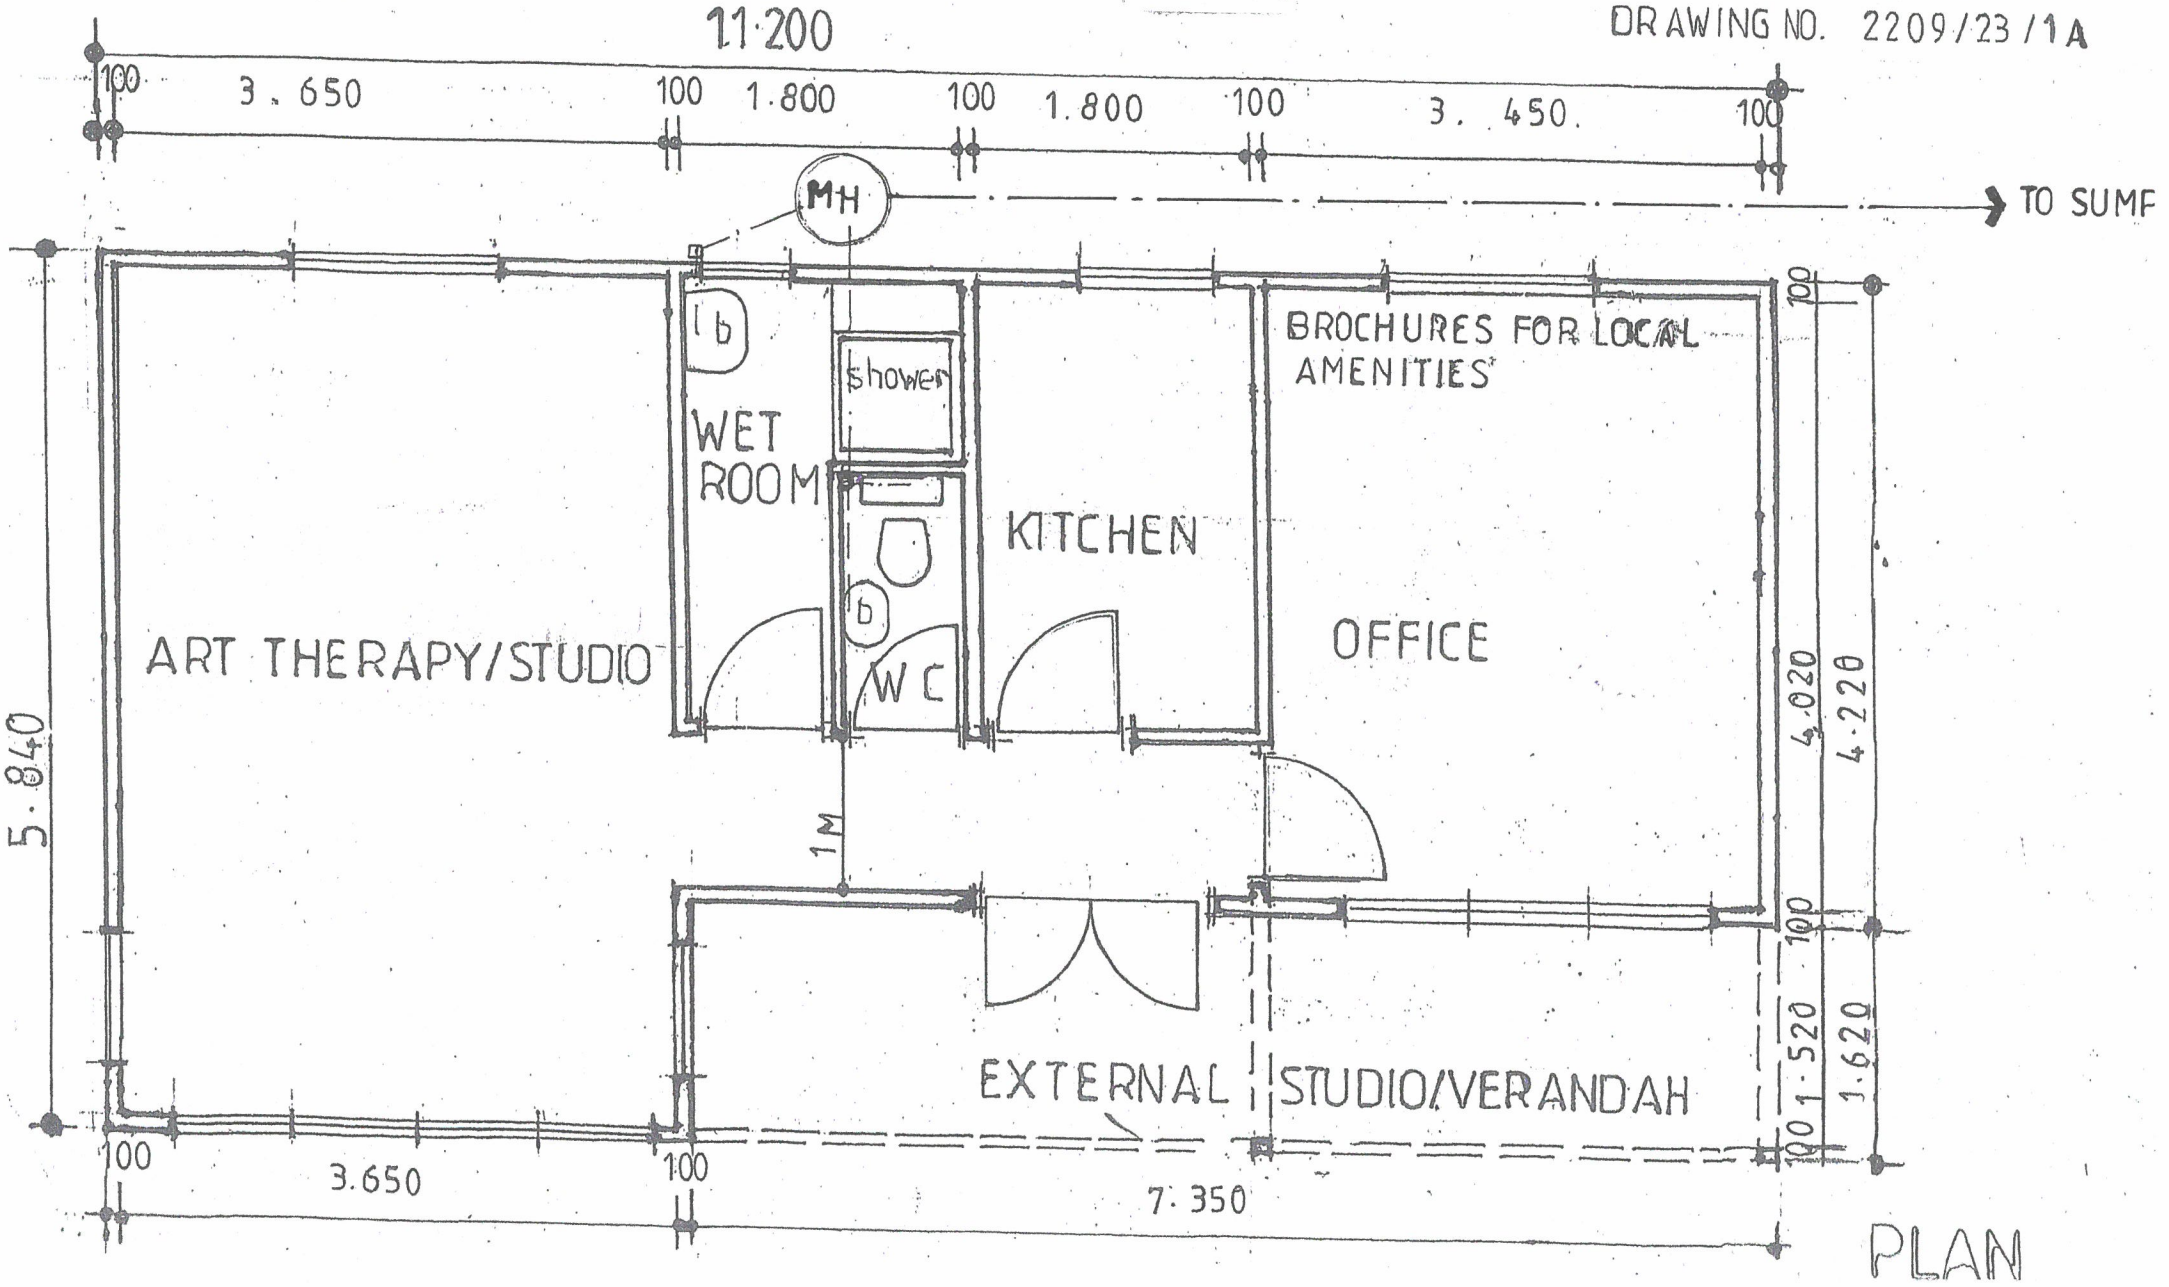

PLAN