SCALE BAR 1:50

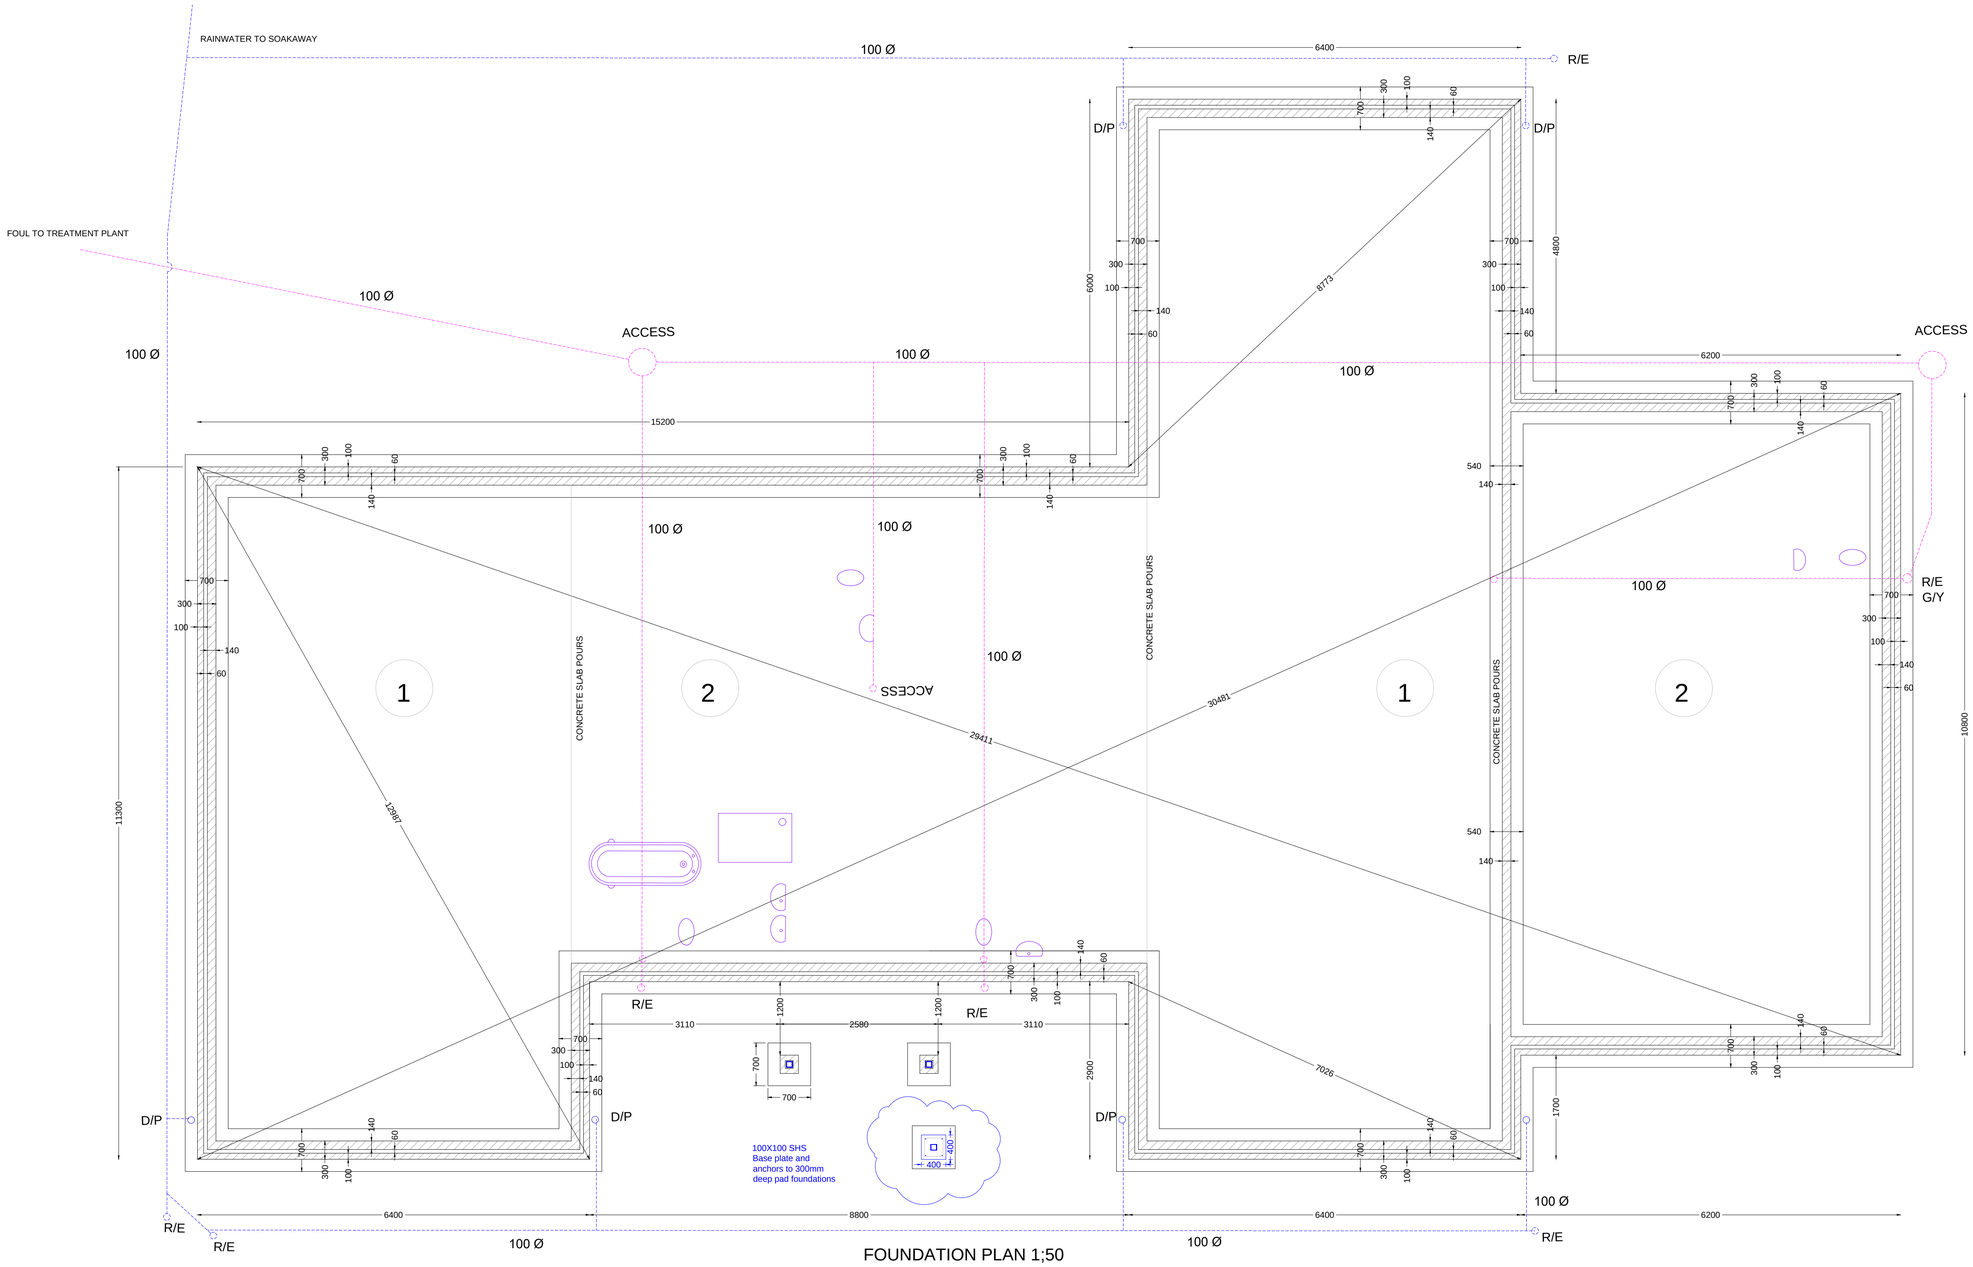

FOUNDATION PLAN 1;50

D K MELDRUM LTD
ARCHITECTURAL SERVICES
BUILDING CONSULTANCY

Mob: 07800841674
E-Mail: Dmeldrum1957@aol.com
Office: THE DRUM
10 Cheynes Lane
Turriff
AB53 4FQ

DRAWING DETAILS

Proposals: Dwelling
Scale as detailed
Date 12;02;2024
Drawn DKM
REF No 6BW

PROJECT DETAILS

Erection of dwelling &
garage @
Site 3
Millmoss Nurseries
Turriff for Mr R Duncan