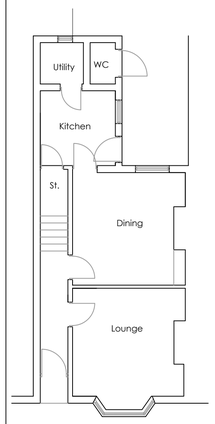

Ground Floor Plan 1:100

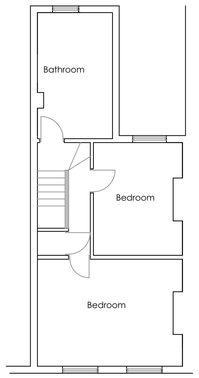

First Floor Plan 1:100

5 meters

0 1 2 3 4

Front Elevation
1:100

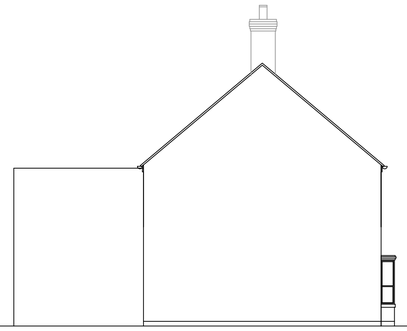

Side Elevation From No.3

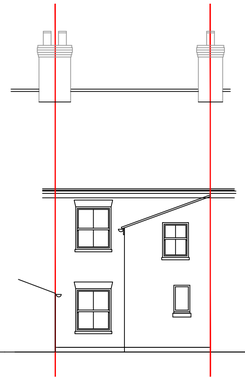

Rear Elevation From No.3

Side Elevation From No.7

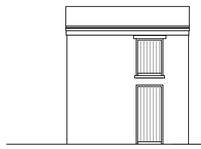

Front Elevation
1:100

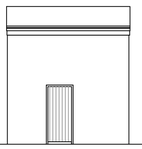

Rear Elevation

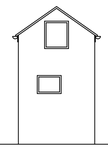

Side Elevation (no7)

Side Elevation (no3)

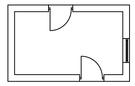

Outbuilding Ground Floor
Plan 1:100

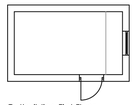

Outbuilding First Floor
Plan 1:100

EXISTING

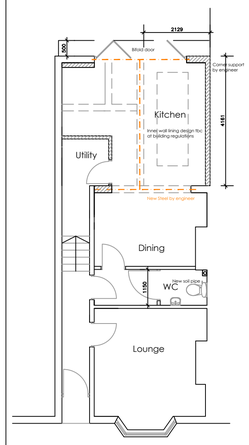

Ground Floor Plan 1:100

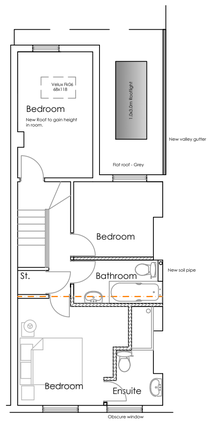

First Floor Plan 1:100

5 meters

0 1 2 3 4

MATERIALS

WALLS - Facing Brick wire cut brick painted white to match existing
DOORS - Aluminium Bifold door dark grey finish
WINDOWS - Existing window retained to ensuite - made obscure
ROOF - Flat roof Sarnafil in grey with dark drip capping
FASCIA - Dark grey upvc
ROOF WINDOWS - Velux conservation FK06
ROOF LANTERN - Flushglaze flat roof lantern (3mx 1m)

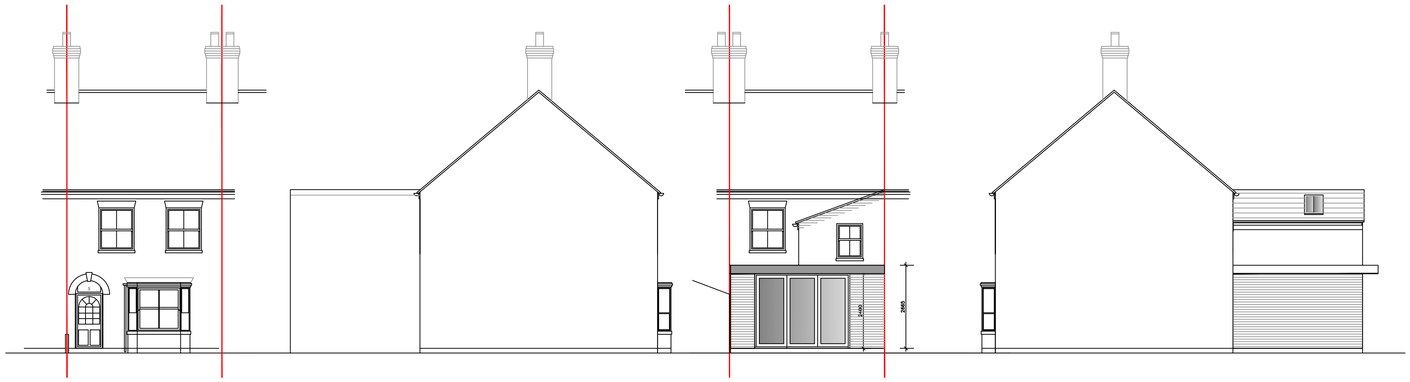

Front Elevation
1:100

Side Elevation From No.3

Rear Elevation From No.3

Side Elevation From No.7

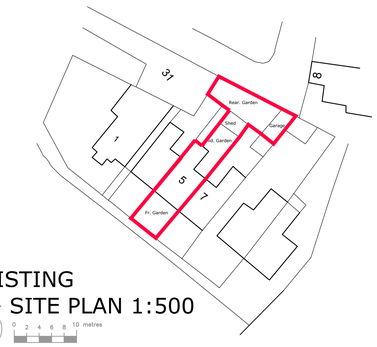

EXISTING
SITE PLAN 1:500

N

0 2 4 6 8 10 metres

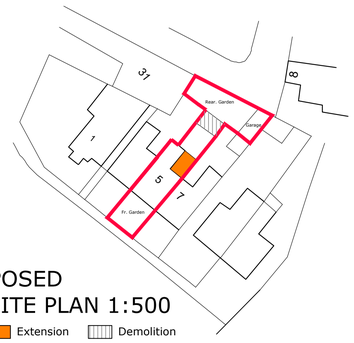

PROPOSED
SITE PLAN 1:500

N

Extension Demolition

0 2 4 6 8 10 metres