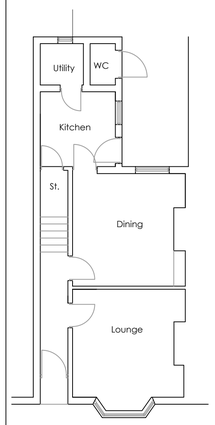

Ground Floor Plan 1:100

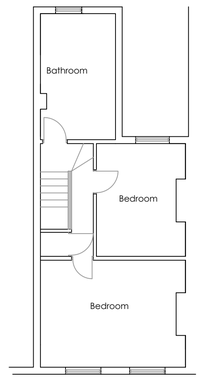

First Floor Plan 1:100

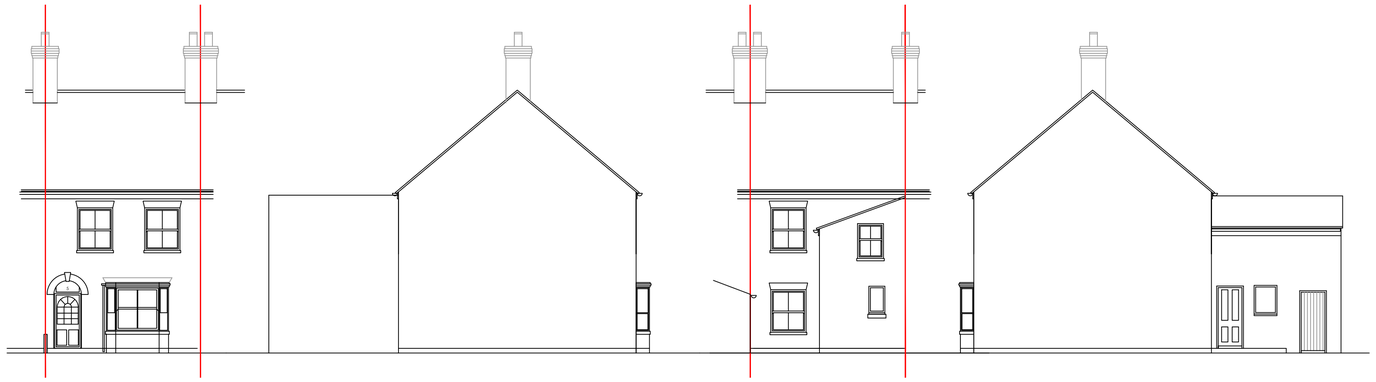

Front Elevation 1:100

Side Elevation From No.3

Rear Elevation From No.3

Side Elevation From No.7

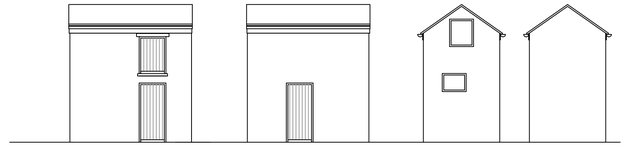

Front Elevation 1:100

Rear Elevation

Side Elevation (no7)

Side Elevation (no3)

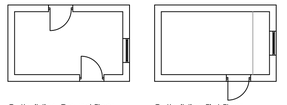

Outbuilding Ground Floor Plan 1:100

Outbuilding First Floor Plan 1:100

EXISTING

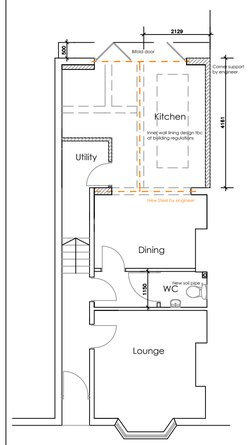

Ground Floor Plan 1:100

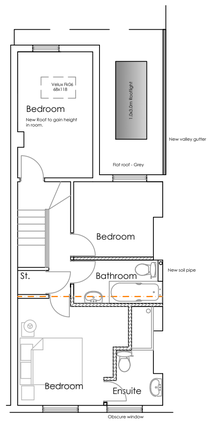

First Floor Plan 1:100

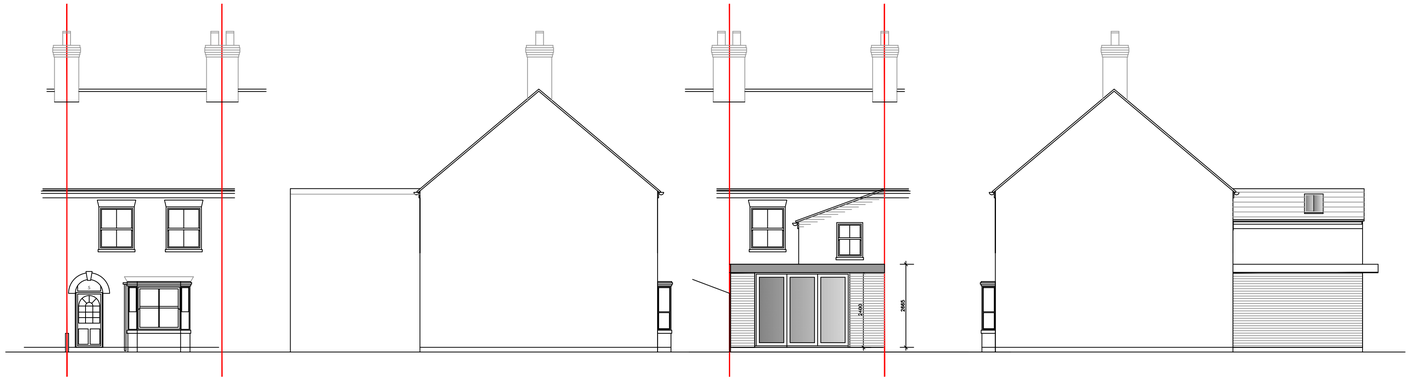

Front Elevation 1:100

Side Elevation From No.3

Rear Elevation From No.3

Side Elevation From No.7

5 meters

MATERIALS

WALLS - Facing Brick wire cut brick painted white to match existing
DOORS - Aluminium Bifold door dark grey finish
WINDOWS - Existing window retained to ensuite - made obscure
ROOF - Flat roof Sarnafil in grey with dark chip capping
FASCIA - Dark grey upvc
ROOF WINDOWS - Velux conservation FK06
ROOF LANTERN - Flushglaze flat roof lantern (3mx 1m)

EXISTING
SITE PLAN 1:500

PROPOSED
SITE PLAN 1:500
Extension
Demolition

LOCATION PLAN 1:1250

© Crown copyright 2020 Ordnance Survey 100035143

NORTH

TAYLOR PLANNING & BUILDING
13 WEST DELPH
WHITTLESEY
PE7 1RG
01733 530757
WWW.TAYLORPLANNINGANDBUILDING.CO.UK

REVISIONS:

STATUS:
PLANNING

PROJECT:
5 HERNE ROAD
OUNDLE

DRAWING TITLE :
PLANNING APPLICATION

DATE:
23-01-2023

SCALE:
1:100/500/1250 A1

PROJECT NUMBER :
J24101

DRAWING REFERENCE :
PL01