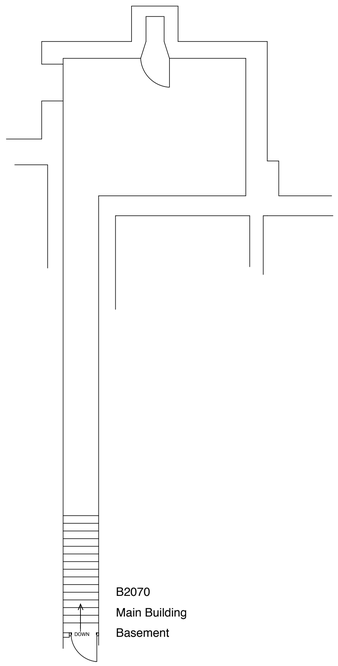

BASEMENT PLAN

GIA 44 square metres
GEA 75 square metres

E01
Grammar Primary School
8231222
Total GEA: 2302
Total GIA: 2049
Total NIA:

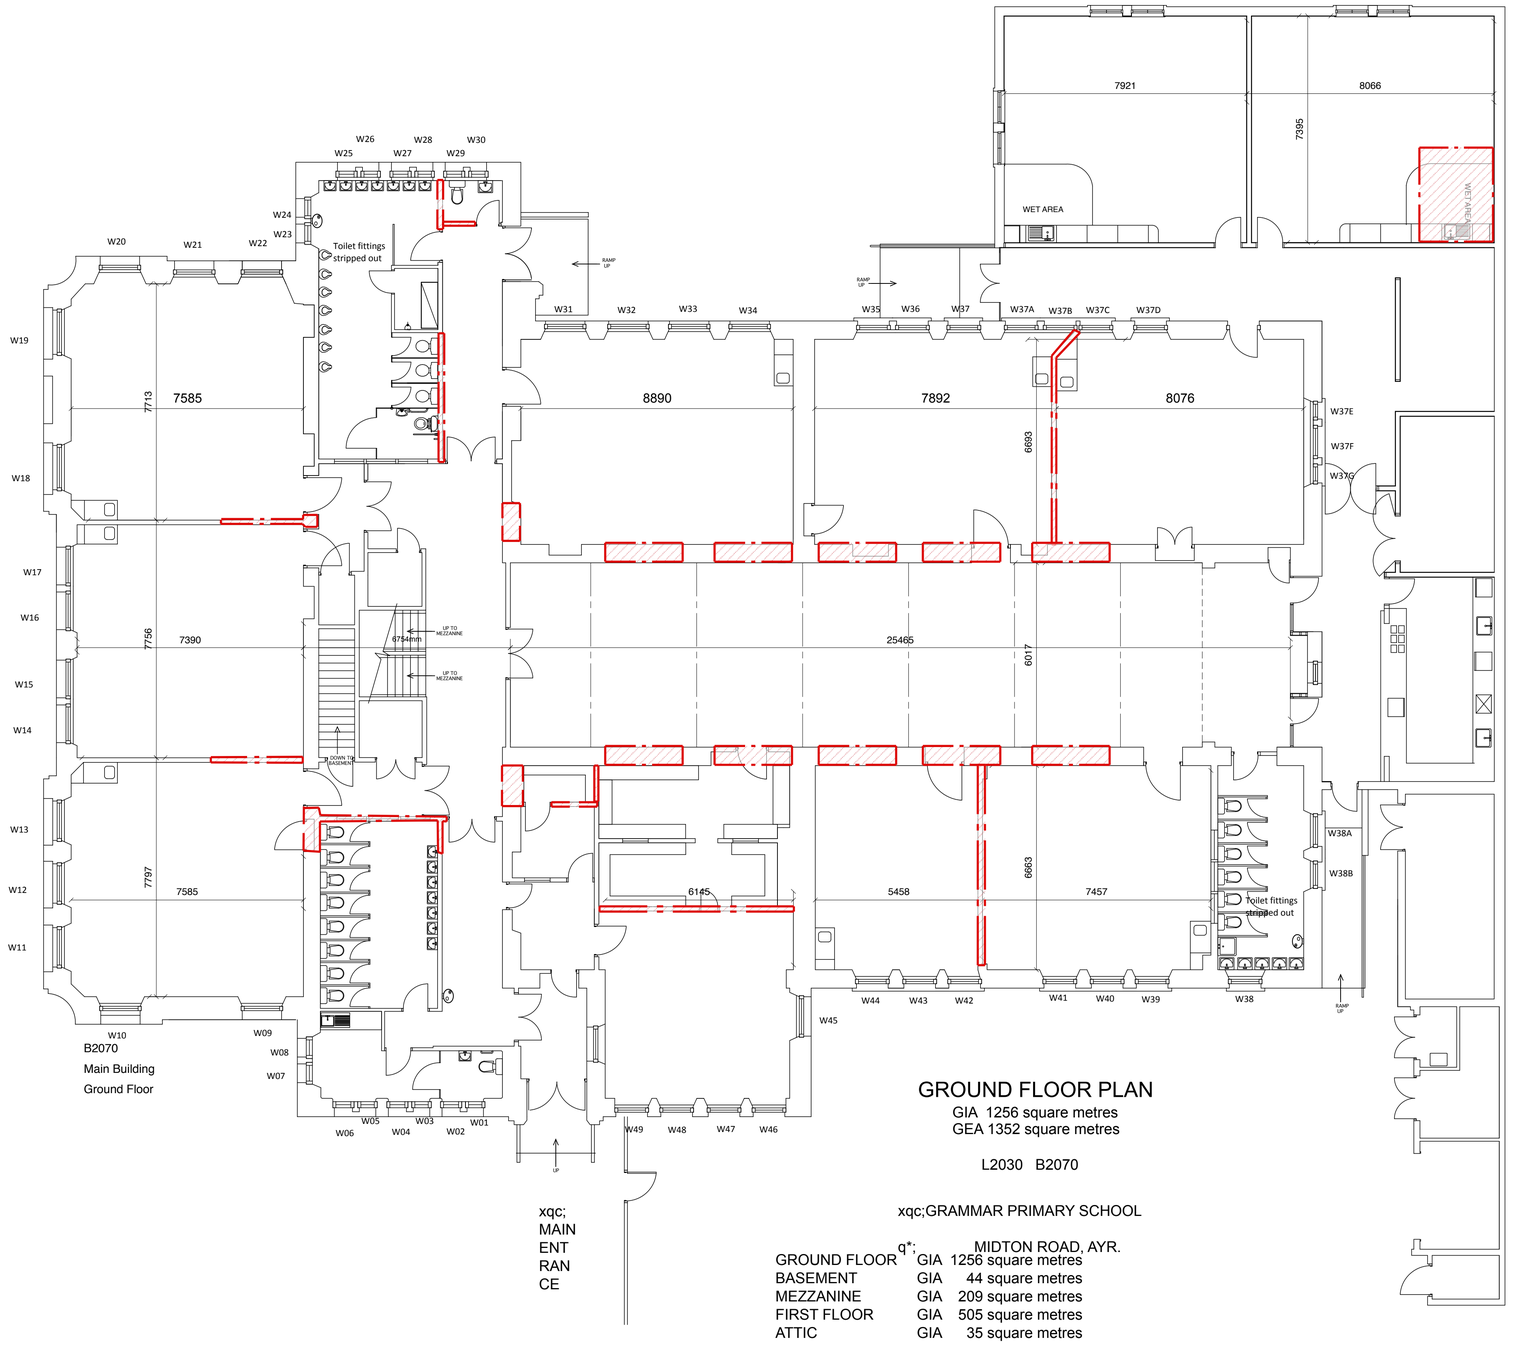

B2070
Main Building
Ground Floor

GROUND FLOOR PLAN

GIA 1256 square metres
GEA 1352 square metres

L2030 B2070

xqc;
MAIN
ENT
RAN
CE

xqc;GRAMMAR PRIMARY SCHOOL

q*: MIDTON ROAD, AYR.

GROUND FLOOR	GIA	1256 square metres
BASEMENT	GIA	44 square metres
MEZZANINE	GIA	209 square metres
FIRST FLOOR	GIA	505 square metres
ATTIC	GIA	35 square metres
TOTAL	GIA	2049 square metres

GEA 1352 square metres
GEA 75 square metres
GEA 254 square metres
GEA 582 square metres
GEA 39 square metres

GEA 2302 square metres

Demolition/ alterations

Grammar Primary Schoolhouse
Total GEA: 87.09
Total GIA: 69.10
Total NIA:

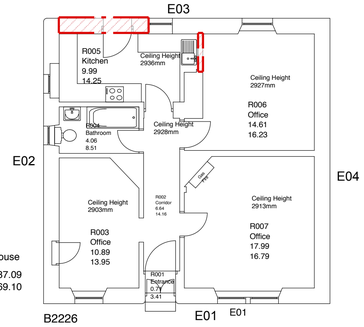

0 0.5m 1m 2m 3m 5m

JOB	Feasibility Study
	Ayr Grammar School
DRAWING	Ground and Basement Floor Layout
	As Existing
SCALE	1:100 @ A1
DRAWN	RDG
DATE	June 2021
DRAWING NO	6481 -E 01
REV	
CLIENT	Tom Coughtrie

ARPL ARCHITECTS
11 WELLINGTON SQUARE, AYR
TEL. 01292 289777