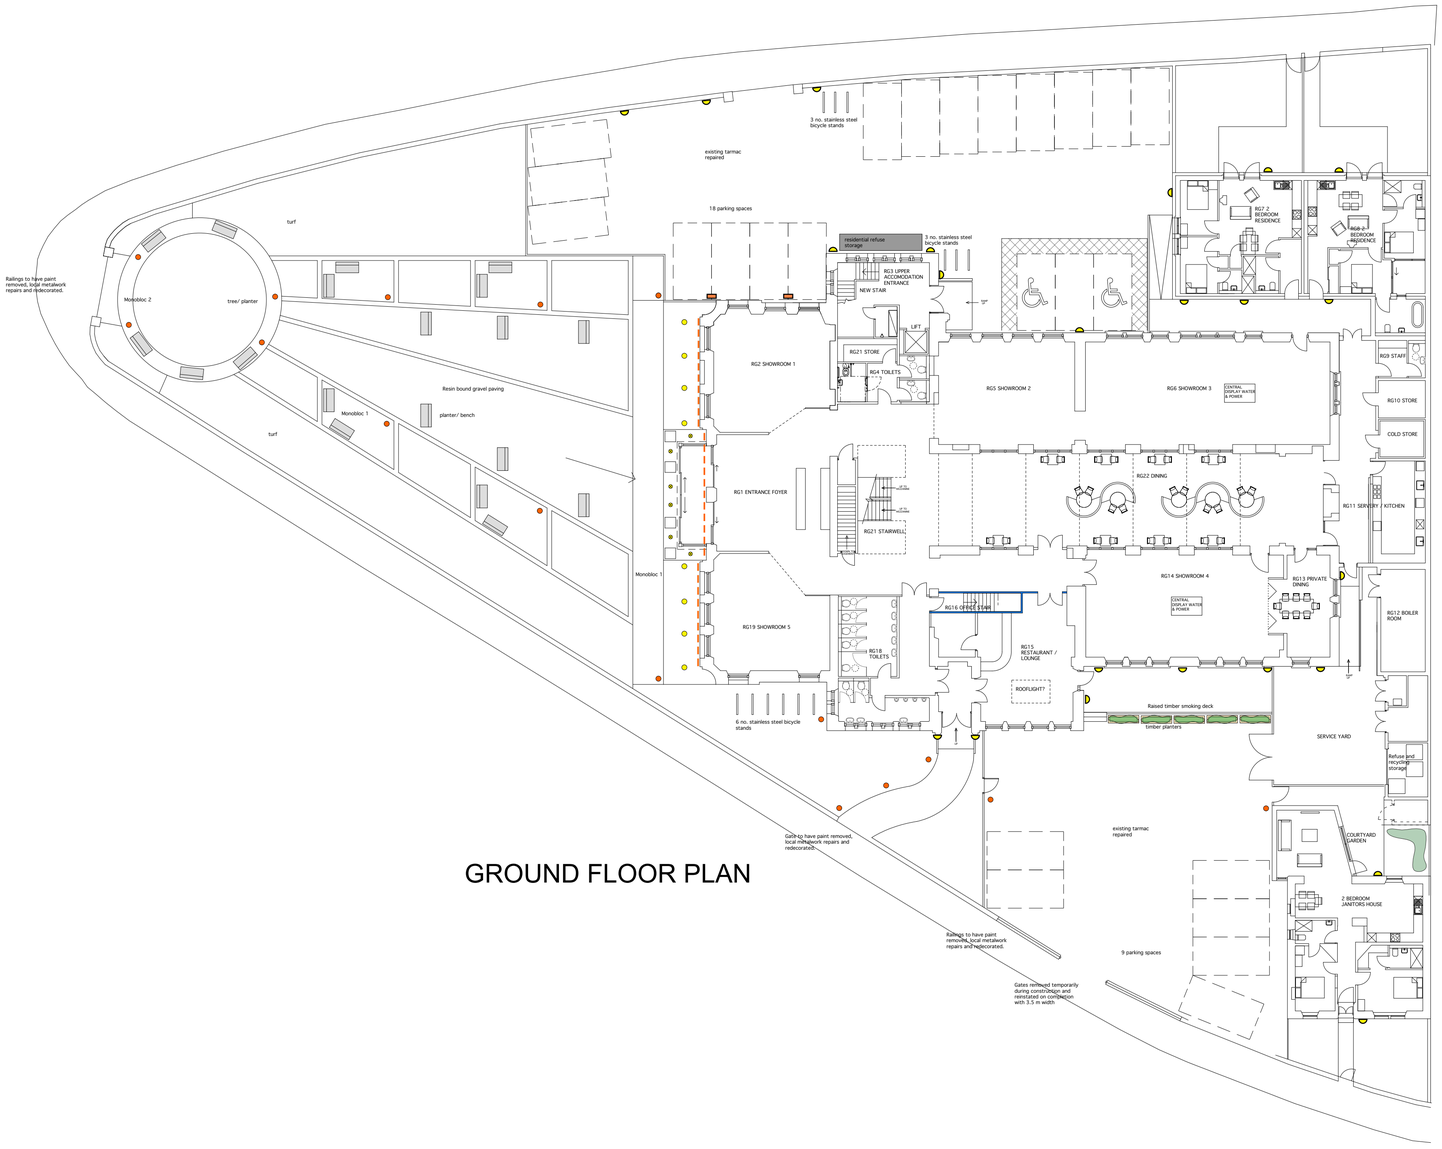

GROUND FLOOR PLAN

External lighting legend

- Wall mounted circular bulkhead
- Stainless steel bollard light
- Uplight flood to facade
- Recessed downlight
- LED strip to high level cornice

JOB	Ayr Grammar School
DRAWING	Site Plan
	External lighting
SCALE	1:100 @ A0
DRAWN	KM
DATE	Oct 23
DRAWING NO	6481.P15
REV	
CLIENT	Creative Designs Ltd.

ARPL ARCHITECTS
11 WELLINGTON SQUARE, AYR
TEL. 01292 289777