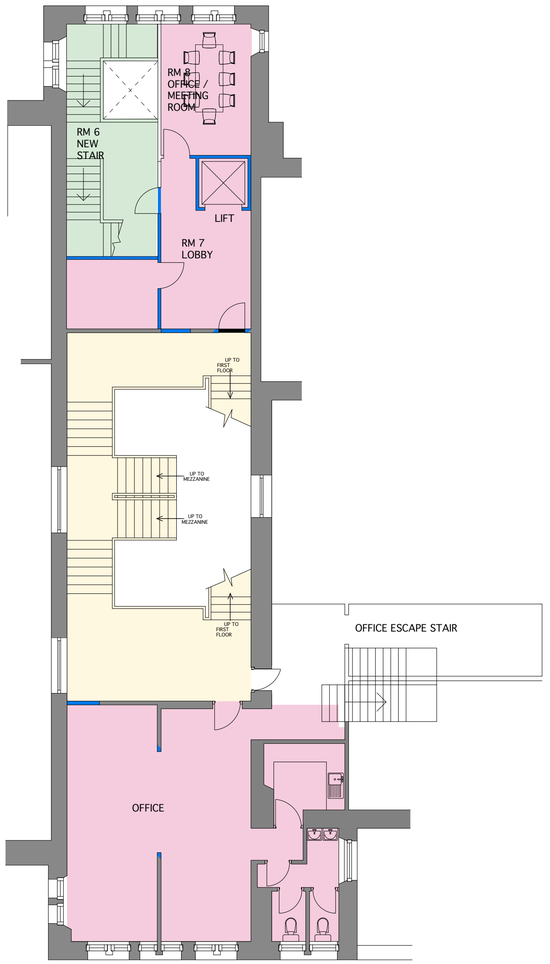

MEZZANINE PLAN

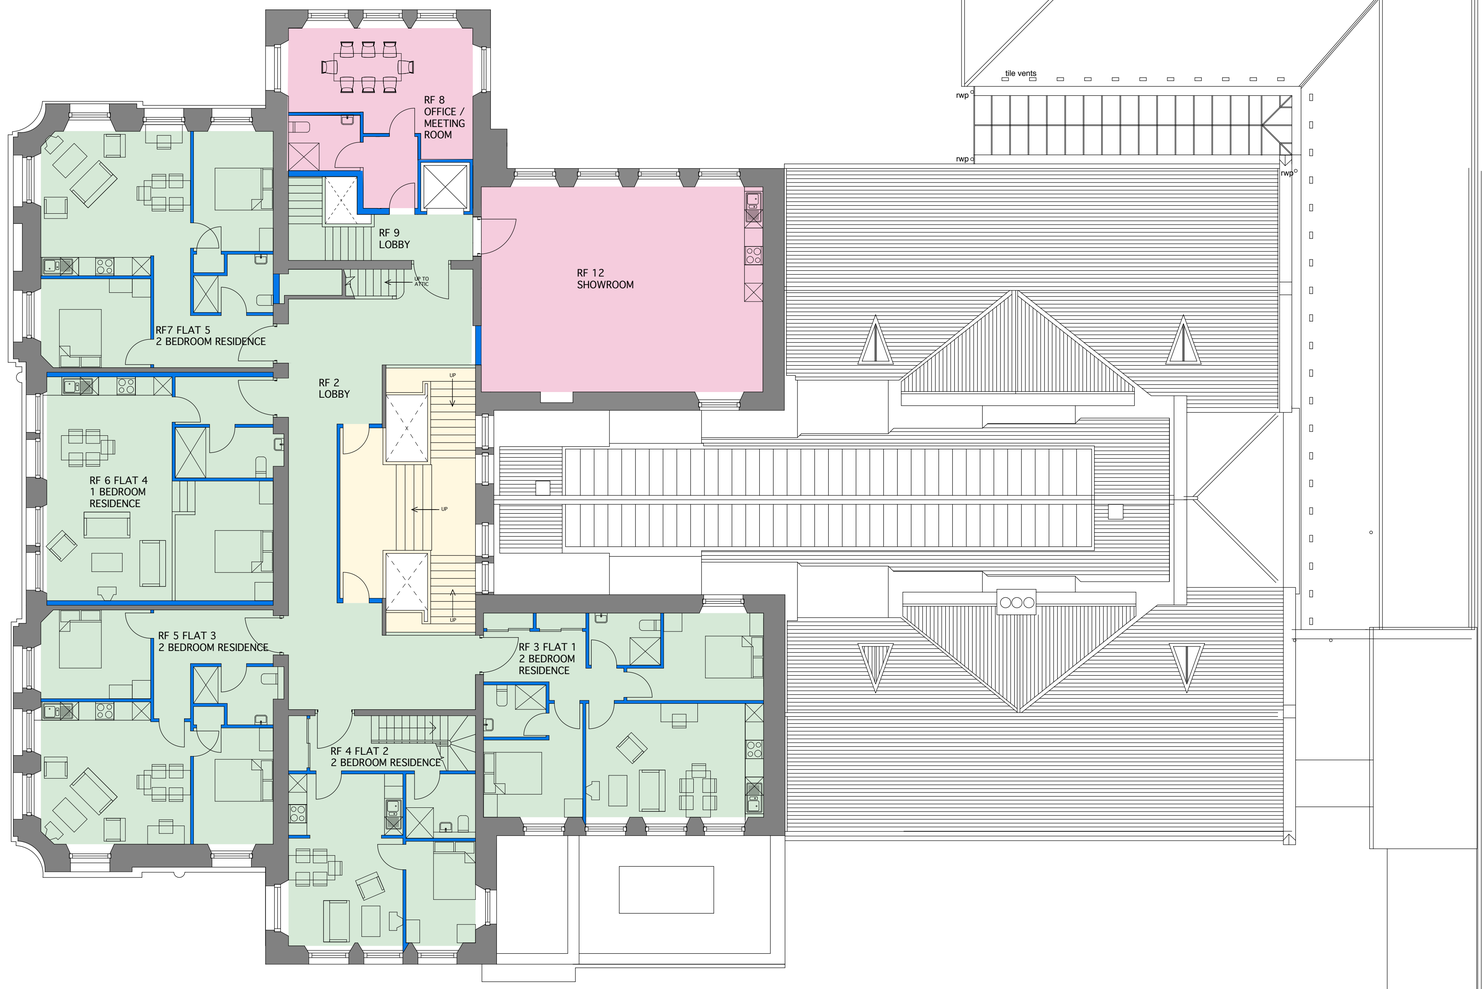

FIRST FLOOR PLAN

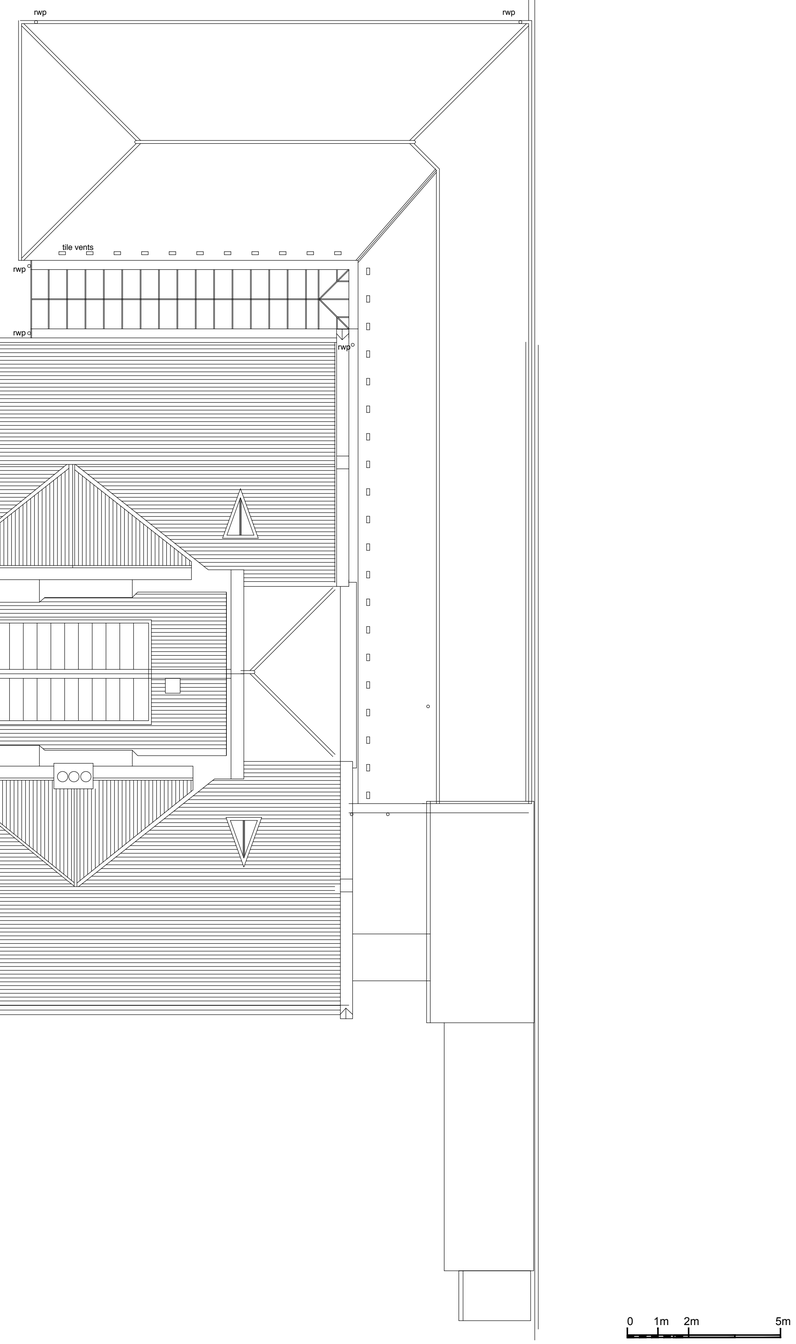

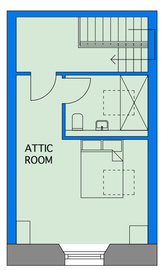

ATTIC PLAN

0 1m 2m 5m

JOB Ayr Grammar School

DRAWING Higher Floor Plans

As Proposed

SCALE 1:100 @ A0 | DRAWN KM | DATE Oct 23

DRAWING NO 6481.P02 | REV

CLIENT Creative Designs Ltd.

ARPL ARCHITECTS
11 WELLINGTON SQUARE, AYR
TEL. 01292 289777