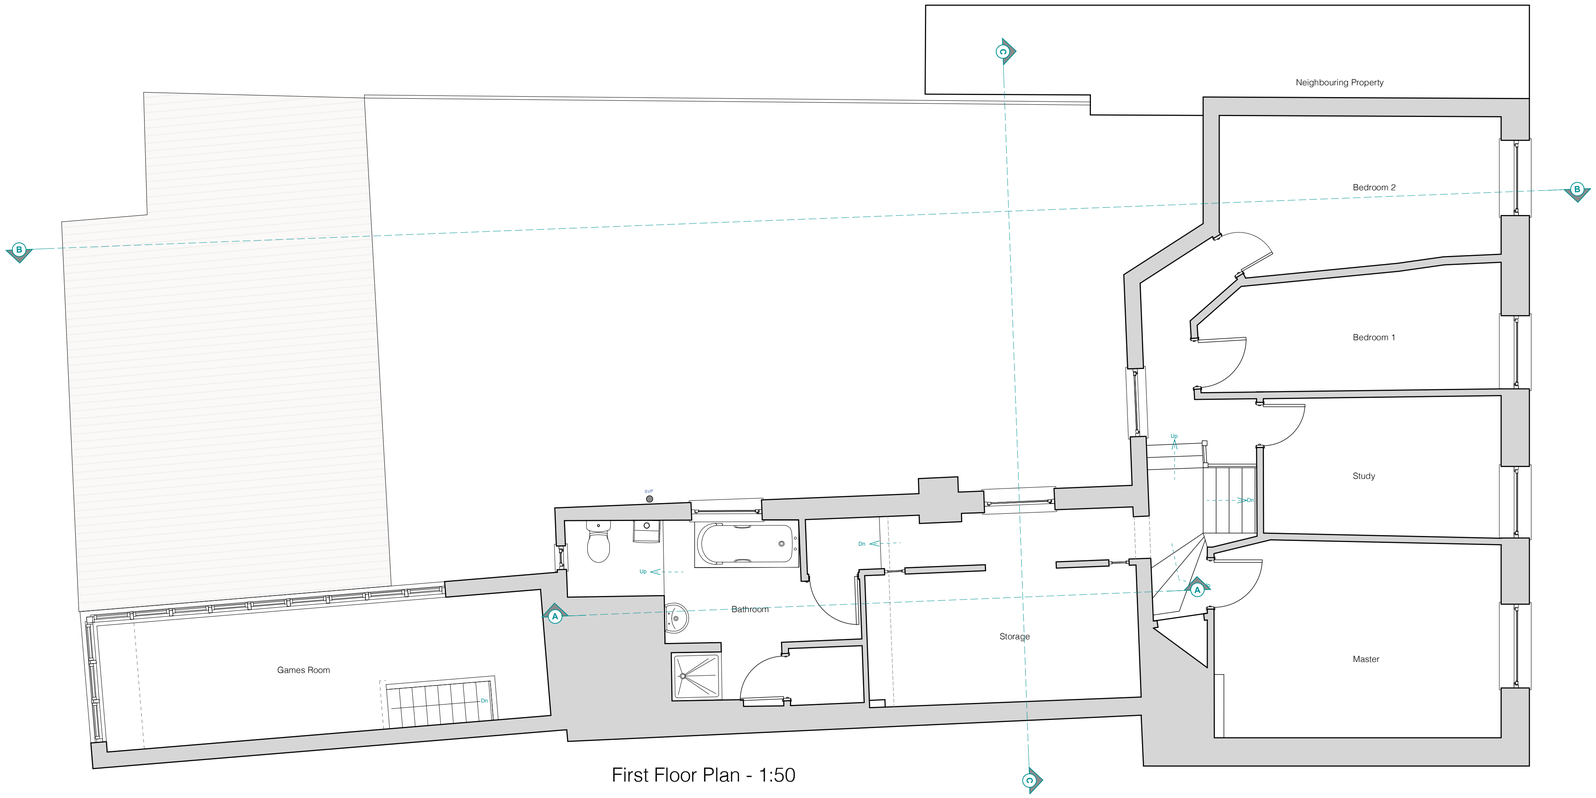

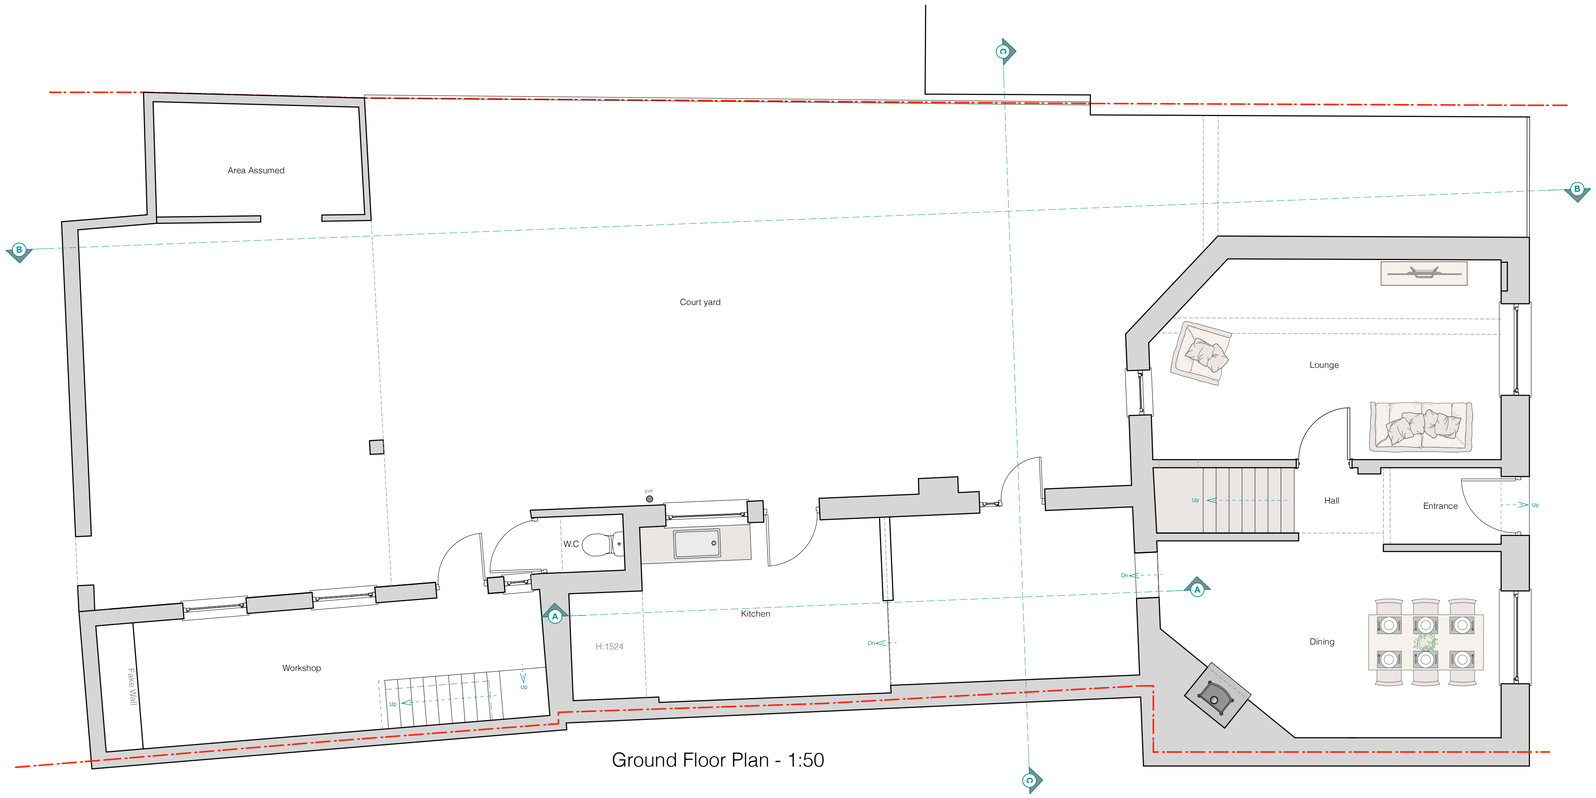

Discover **your** new space...

Site **Address** – 63 East Street, Crediton, EX17 3BA

Drawing **Title** – Existing Floor Plans

Designer **Name** – KH

Revision **Letter** – None

Drawing **Date** – May 2023

Paper **Size** – A1

Drawing **Number**
23.035.SQUANCE.01SV

Client **Name**
Tom Squance

newspace ARCHITECTURE

Do not scale off drawings unless for planning purposes. No work to commence before appropriate approvals are granted. It is the contractor's responsibility to ensure possession of approved drawings. All sizes are to be checked confirmed on site prior to commencement of works/ordering of materials. This drawing is the copyright of New Space Architecture Limited and must not be used or reproduced without permission

1:50 1 2 3 4 5 | 1:100 1 2 3 4 5 6 7 8 9 10 | 1:200 5 10 15 20 25 30

01392 949025 - www.newspacearchitecture.com - info@newspacearchitecture.com - The Dairy Barn, Westpoint, Clyst St Mary, EX5 1DJ - @newspacearchitecture_uk