The use of this data by the recipient acts as an agreement of the following statements. Do not use this data if you do not agree with any of the following statements-

Ryder Architecture has co-ordinated relevant information received from third parties, but are not responsible for the content of the information received from others.

The controlled version of this drawing should be viewed in DWF or PDF format not DWG or other formats. All prints of this drawing must be made in full colour.

Where this drawing has been based upon Ordnance Survey data, it has been reproduced under the terms of Ryder Licence No. 100000144. Reproduction of this drawing in whole or in part is prohibited without the prior permission of Ordnance Survey.

Do not scale the drawing. Use figured dimensions in all cases. Check all dimensions on site. Report any discrepancies in writing to Ryder before proceeding.

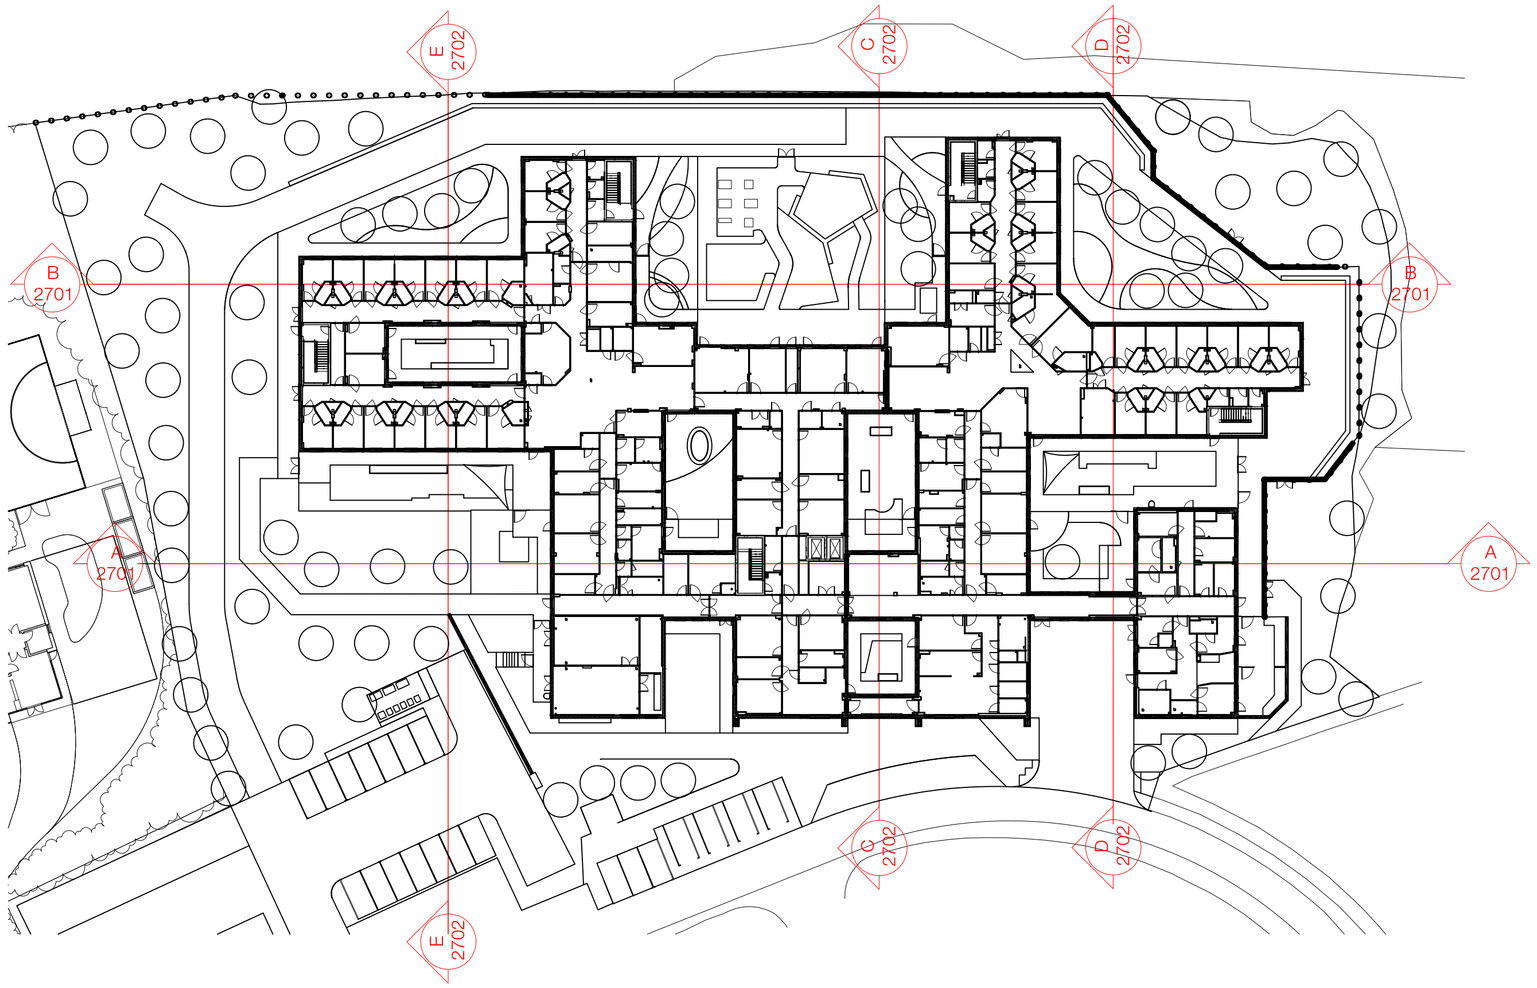

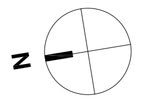

Existing site

Proposed site section

Section A

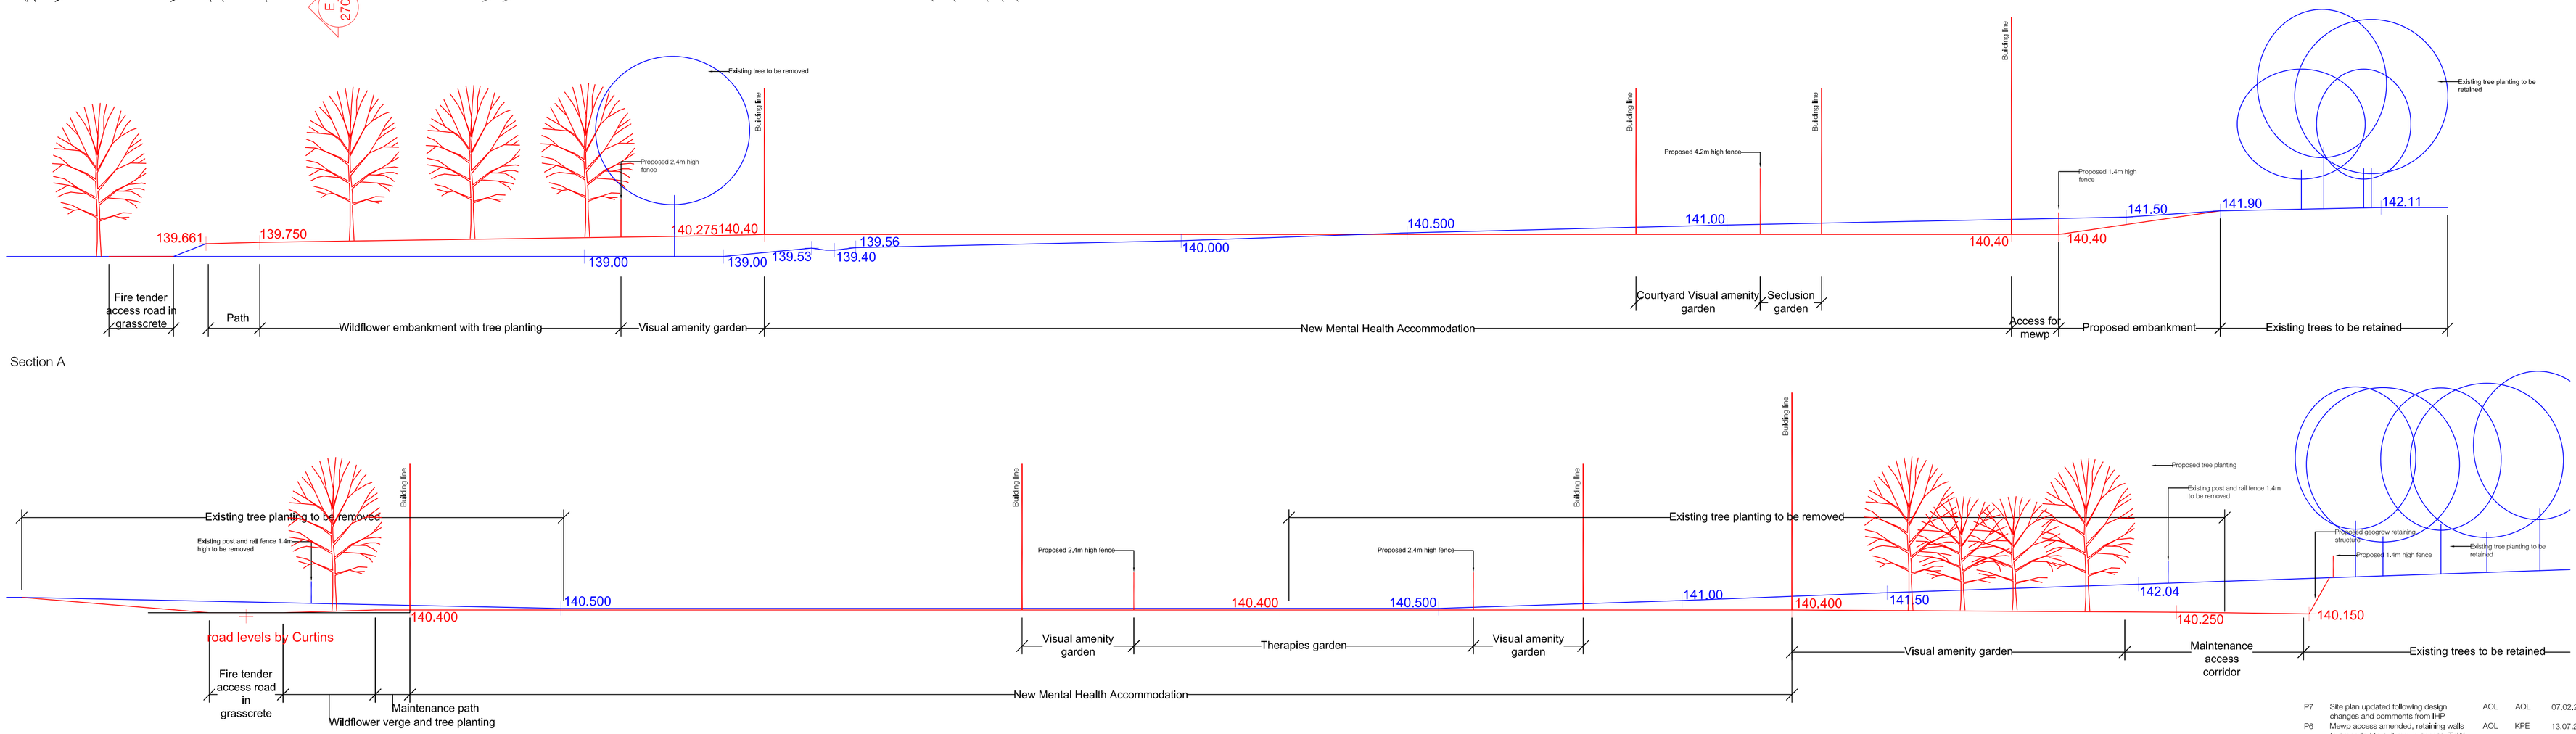

Section B

Rev	Description	Drawn	Checked	Date
P7	Site plan updated following design changes and comments from IHP	AOL	AOL	07.02.24
P6	Mewp access amended, retaining walls to amended to suit mewp access, ToW levels to south revised	AOL	KPE	13.07.22
P5	Areas in rev clouds highlight changes since Nov planning submission	AOL	KPE	09.06.22
P4	Issued for Costing	AOL	KPE	20.12.21
P3	Issued for Planning	AOL	KPE	25.11.21
P2	Issued for planning	AOL	KPE	18.11.21
P1	First Issue	AOL	KPE	15.11.21

Suitability
Issued for Costing

Project
Derbyshire Healthcare NHS Foundation Trust
New Mental Health Accommodation
Chesterfield Hospital, Derby

Drawing
Site Sections - Sheet 1

Drawing Number

Project ID	Originator	Zone	Level	Type	Role	Number
RG0004	- RYD	- ZZ	- XX	- DR	- L	- 2701

Project Number	Scale at A1	Status	Revision
10443-00	1:200	S2	P7

info@ryderarchitecture.com
www.ryderarchitecture.com

Ryder