Turnstones - Location Plan

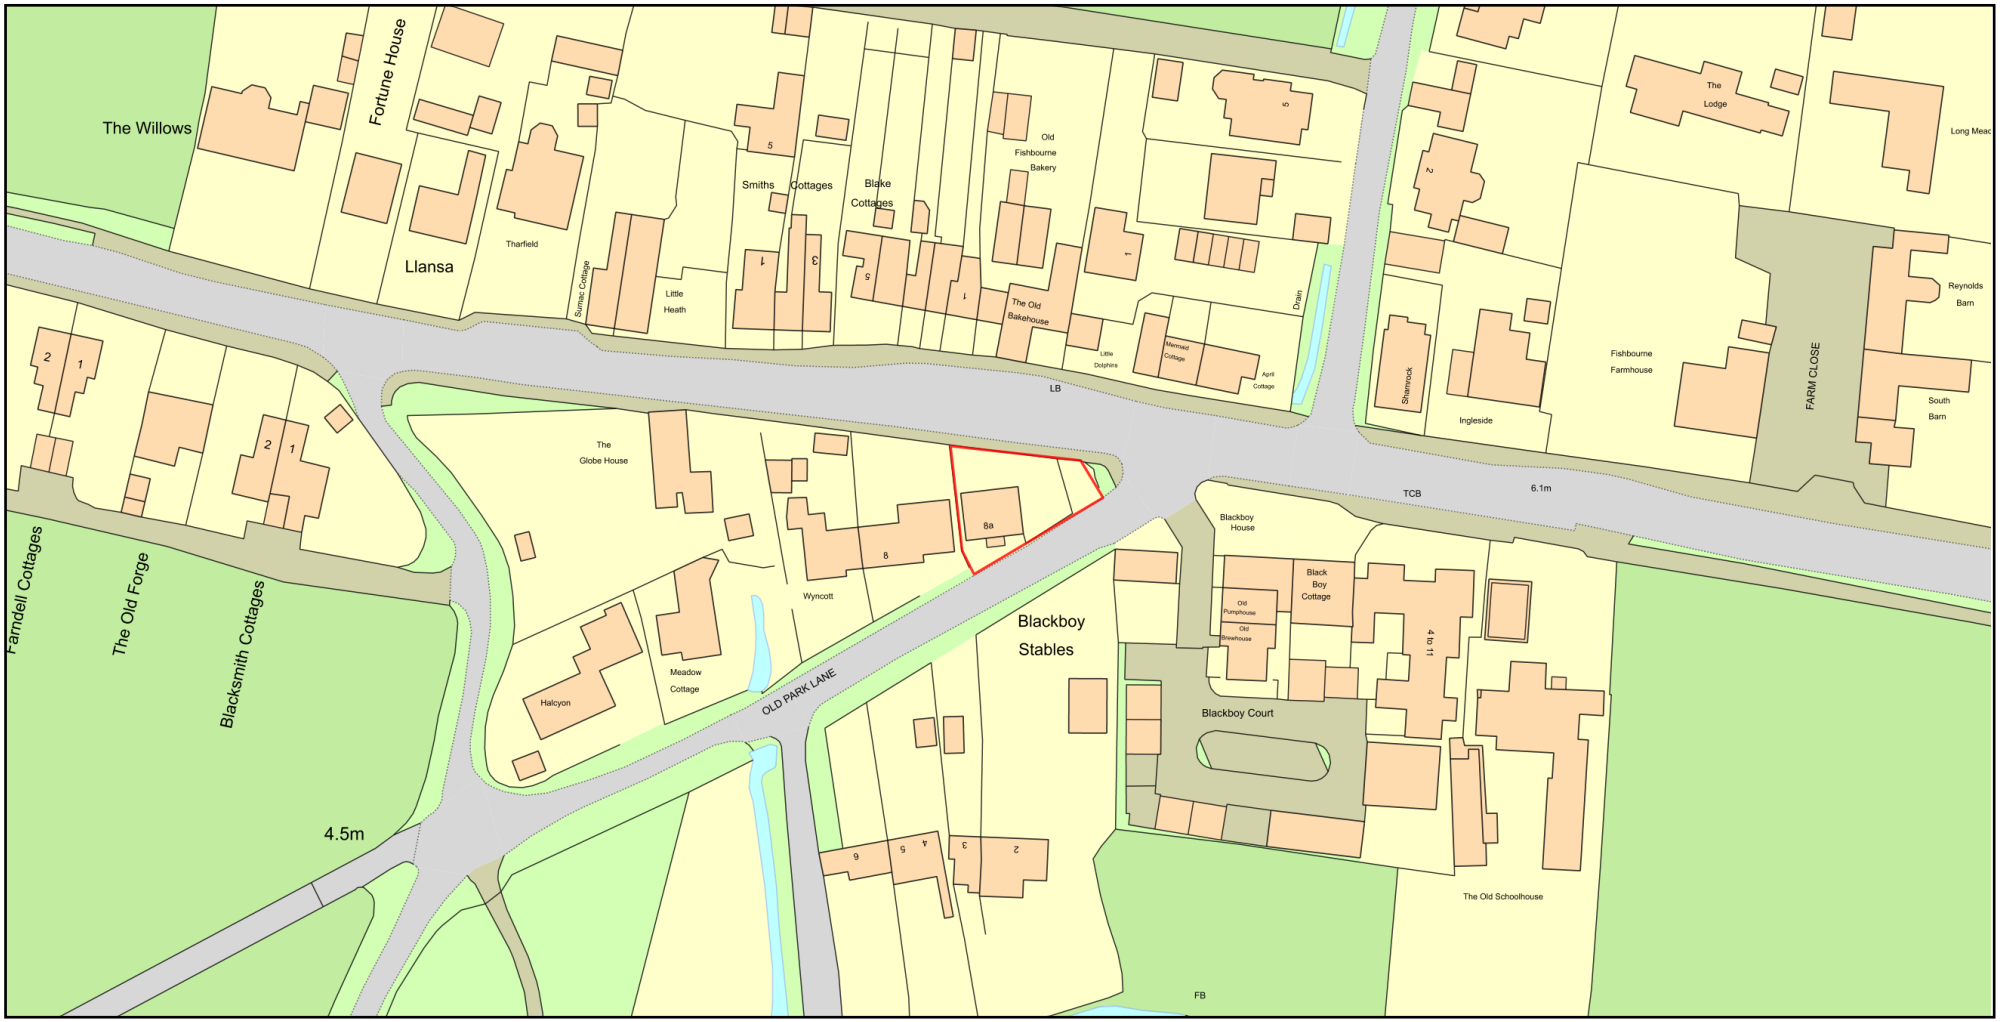

ReQuestaPlan

Plan Produced for: David Franklin

Date Produced: 14 Jan 2024

Plan Reference Number: TQRQM24014120946325

Scale: 1:1250 @ A4

© Crown copyright and database rights 2023 OS 100042766