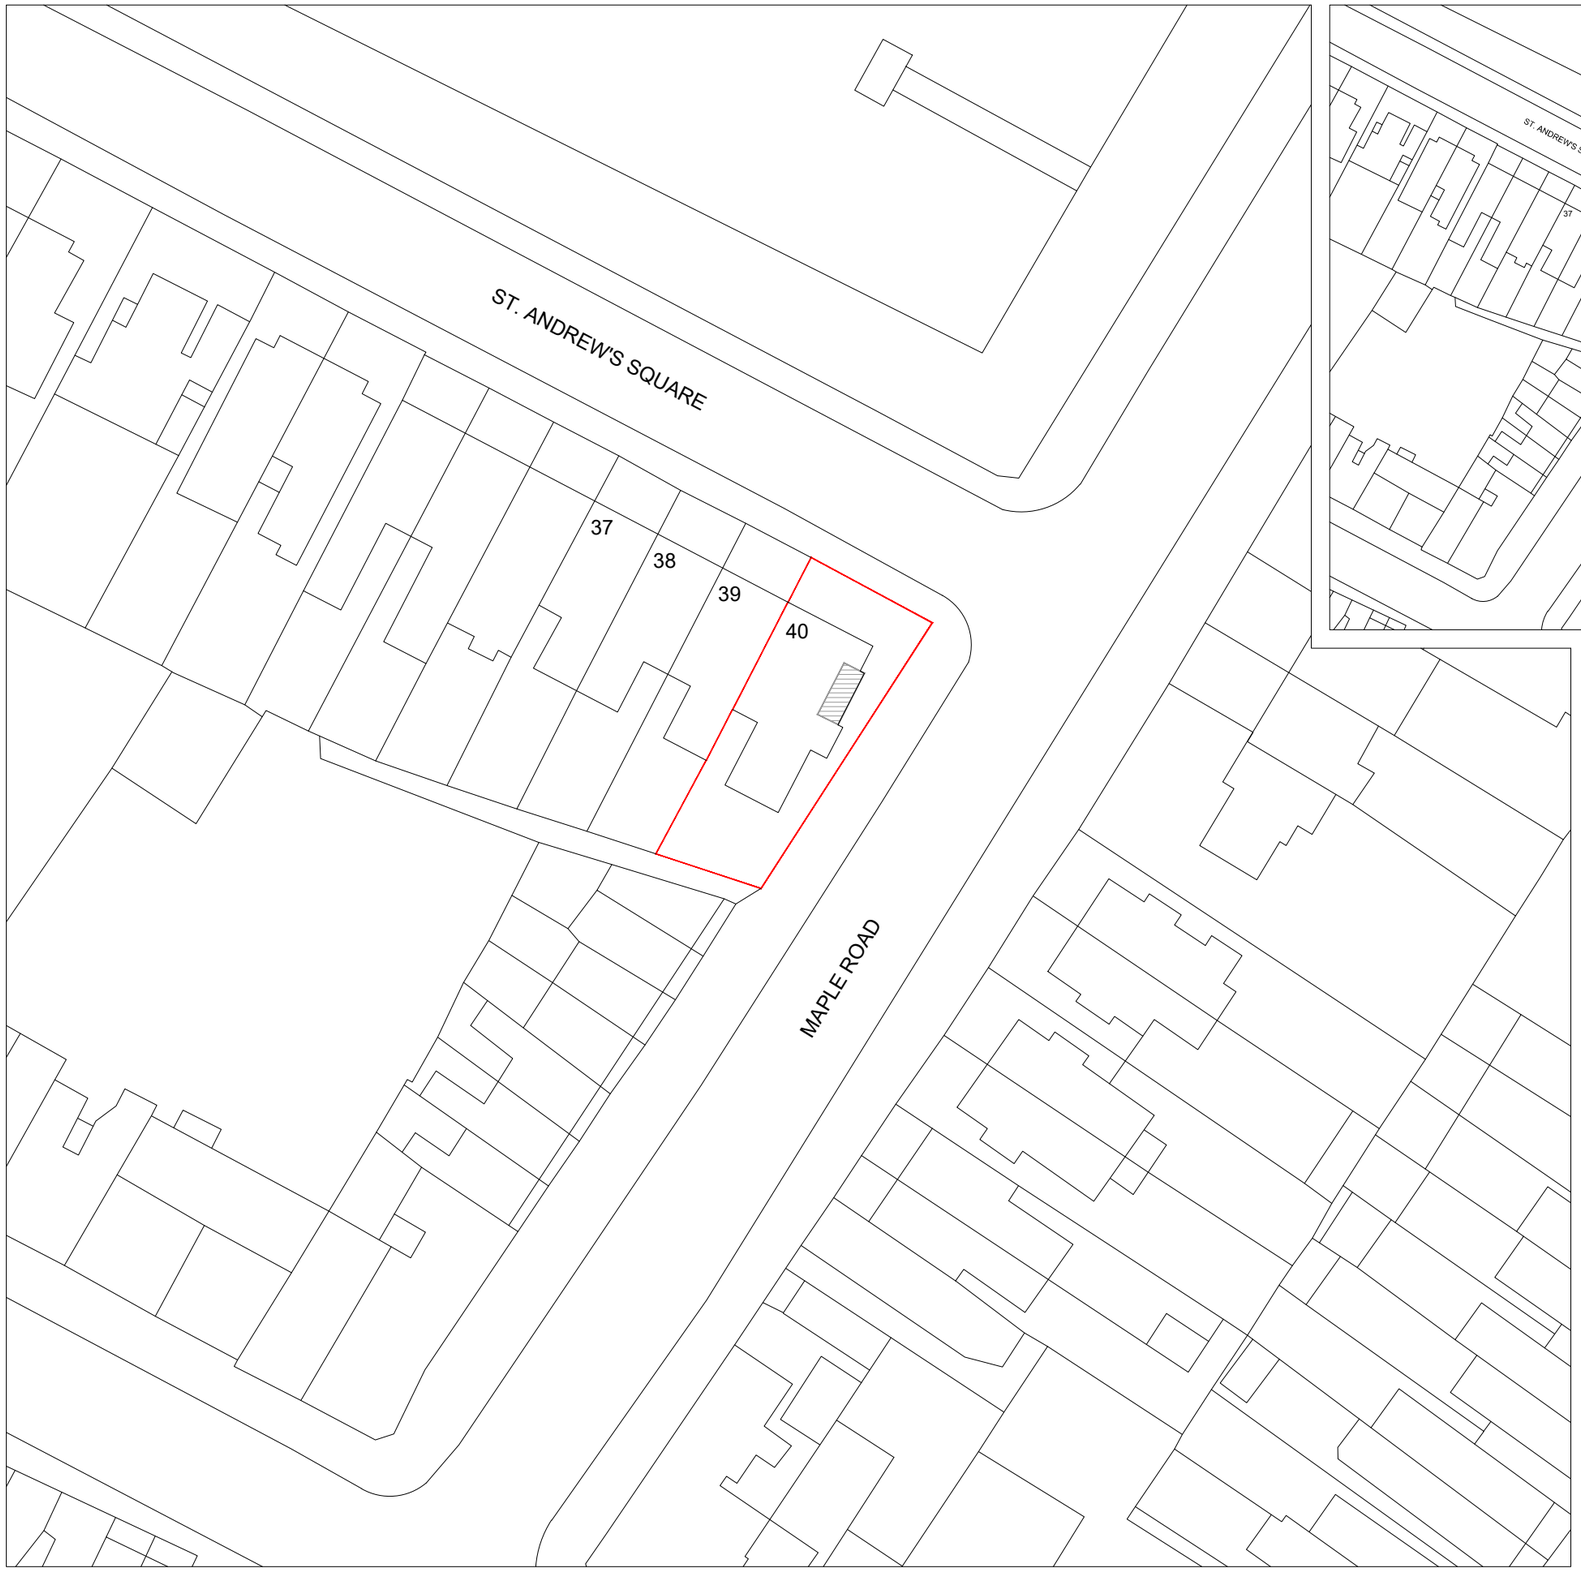

SITE LOCATION PLAN
SCALE 1:1250

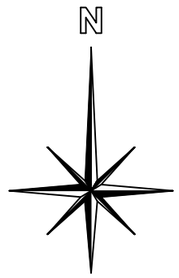


SITE BLOCK PLAN
SCALE 1:500
OS 100047474

| Rev.No | DATE | REV. NOTE |
|---|---|---|
| | | |
| | | |
| | | |
| | | |
| | | |

CAD REF

theplanhub

NOTES:

THIS DRAWING IS INDICATIVE ONLY AND MUST NOT BE RELIED UPON FOR CONSTRUCTION UNLESS THE DRAWING IS NAMED AS 'CONSTRUCTION'.

ALL DIMENSIONS TO BE CHECKED AND VERIFIED, WITH ANY DISCREPANCIES REPORTED TO THE PLAN HUB.

THIS DRAWING REMAINS THE PROPERTY OF THE PLAN HUB AND MUST NOT BE COPIED OR REPRODUCED WITHOUT PRIOR WRITTEN PERMISSION.

Project Title

Glass Balustrade

Drawing title

Site Location Plan

| | |
|---|---|
| Client | BRANKA OROSNJAK |
| Client address | TOP FLOOR PLAN, 40 ST. ANDREW'S SQUARE, SURBITON, KT6 4EG |

| Drawn By | Designed By |
|---|---|
| DG | NB |
| Checked By | Approved By |
| | |

| Drawing No | Revision No |
|---|---|
| 005 | 00 |

| Compass | Date | Scale |
|---|---|---|
| | 17-04-23 | 1:500; 1:1250 |
| | Status: | Sheet size: |
| | Consultation | A3 |

HEAD OFFICE :
THE PLAN HUB
Suite 6, 272 London Road,
Wallington, Surrey, SM6 7DJ

Phone : 0203 603 1599
E-mail : info@theplanhub.co.uk

THIS DRAWING IS A COPYRIGHT OF THE PLAN HUB AND MUST NOT BE DUPLICATED OR REPRODUCED WITHOUT PERMISSION FROM THE COMPANY.

4/17/2023

1:50 SCALE BAR 0 0.5 1 1.5 2 2.5m
1:100 SCALE BAR 0 1 2 3 4 5m
1:200 SCALE BAR 0 2 4 6 8 10m
1:500 SCALE BAR 0 5 10 15 20 25m
1:1250 SCALE BAR 0 12.5 25 37.5 50 62.5m