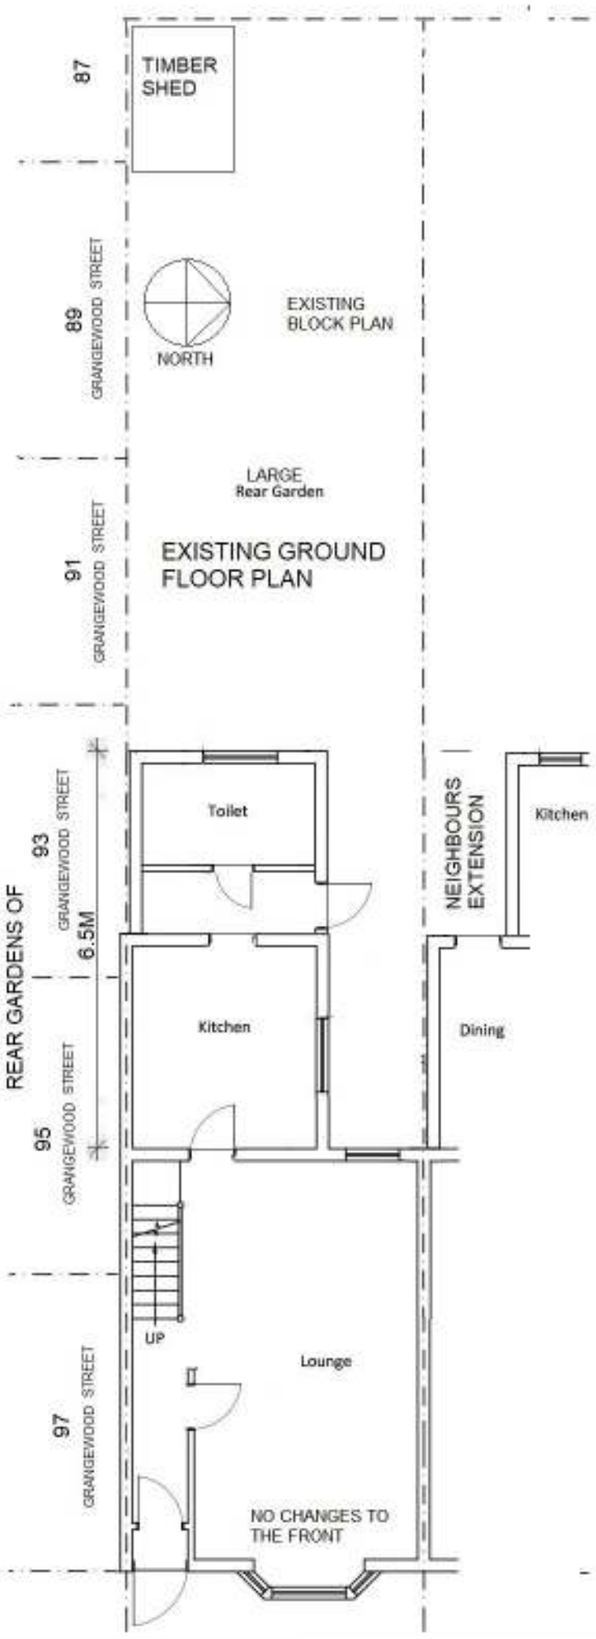

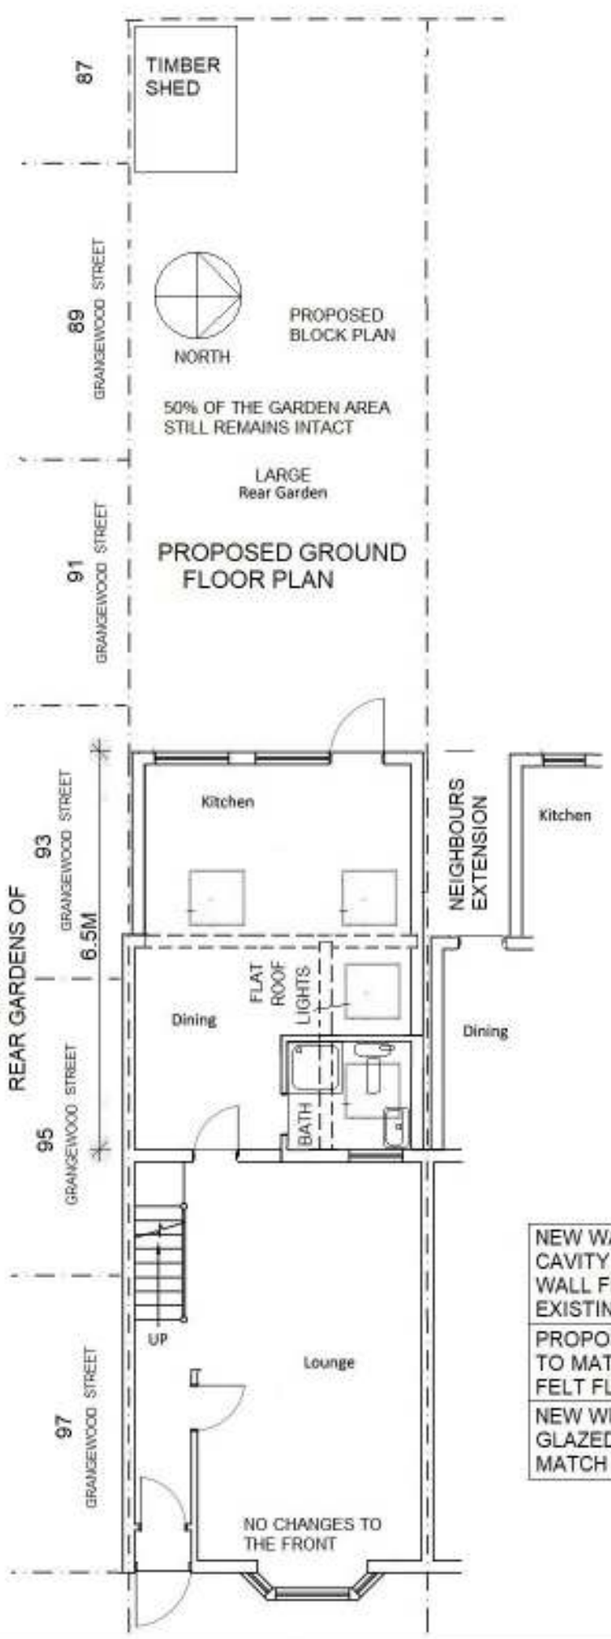

SITE PLAN (1:1250)

NEW WALLS TO BE CAVITY INSULATED WALL WALL FINISH TO MATCH EXISTING WALL FINISH
PROPOSED FELT FLAT ROOF TO MATCH EXISITING FELT FLAT ROOF
NEW WINDOWS TO BE DOUBLE GLAZED UPVC WINDOWS TO MATCH EXISTING WINDOWS

METERS
SCALE 1:100

0 5

NOTES:
1. ALL DIMENSIONS ARE IN METERS UNLESS OTHERWISE NOTED.

LEGEND:

REFERENCE:

NO.	DATE	BY	REVISION DETAILS	APP

PROPOSED EXISTING SINGLE STOREY REAR EXTENSION AT
41 SPENCER ROAD
EASTHAM
LONDON E6 1HH

Drawn by: Dino Andreou	REVIEWED BY	APPROVED BY	DATE
JOB NO.		SCALE: 1:100	
DISCIPLINE: AR	DRAWING NO.: 655/01		REVISION: 00