P-13 - Existing Garage Plan 1:50

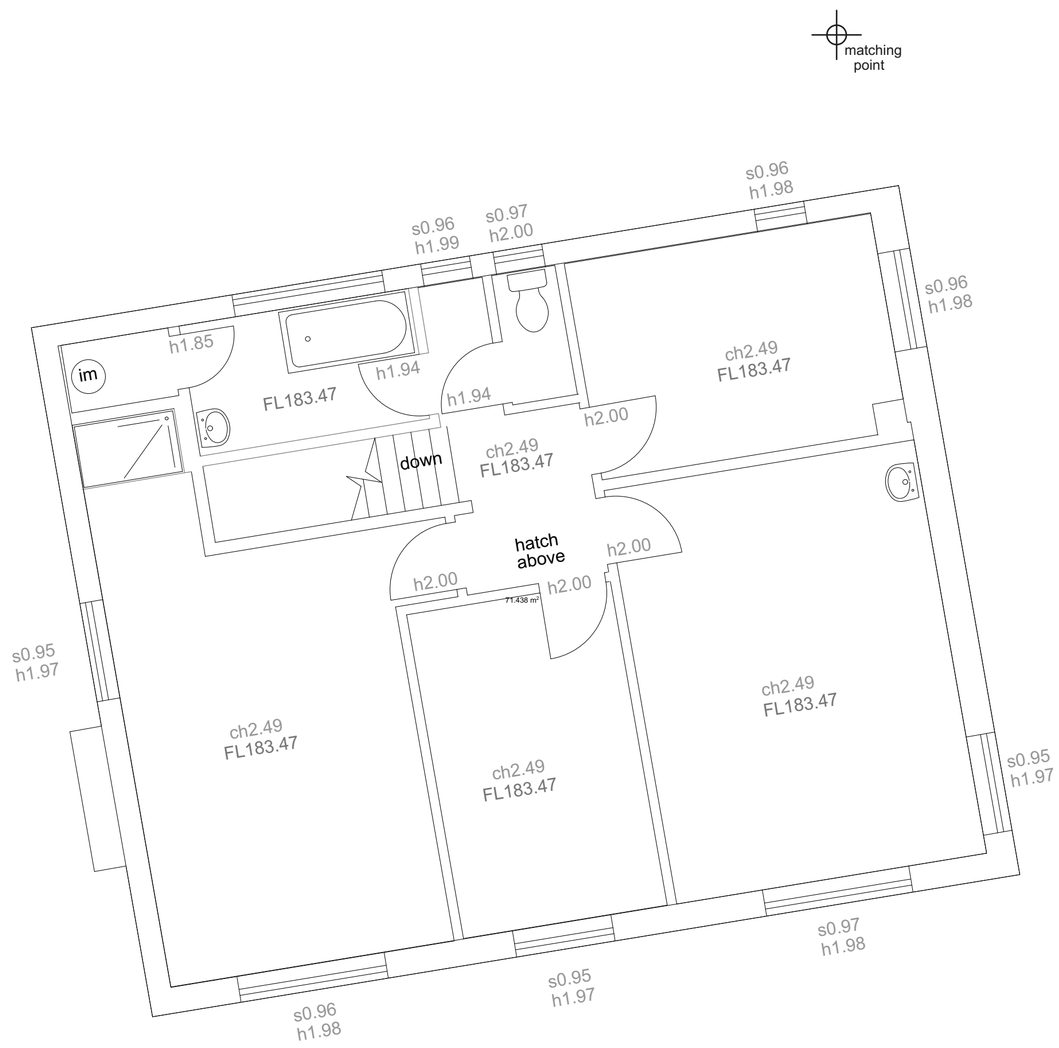

P-07 - Existing Dwelling 1st Floor Plan 1:50

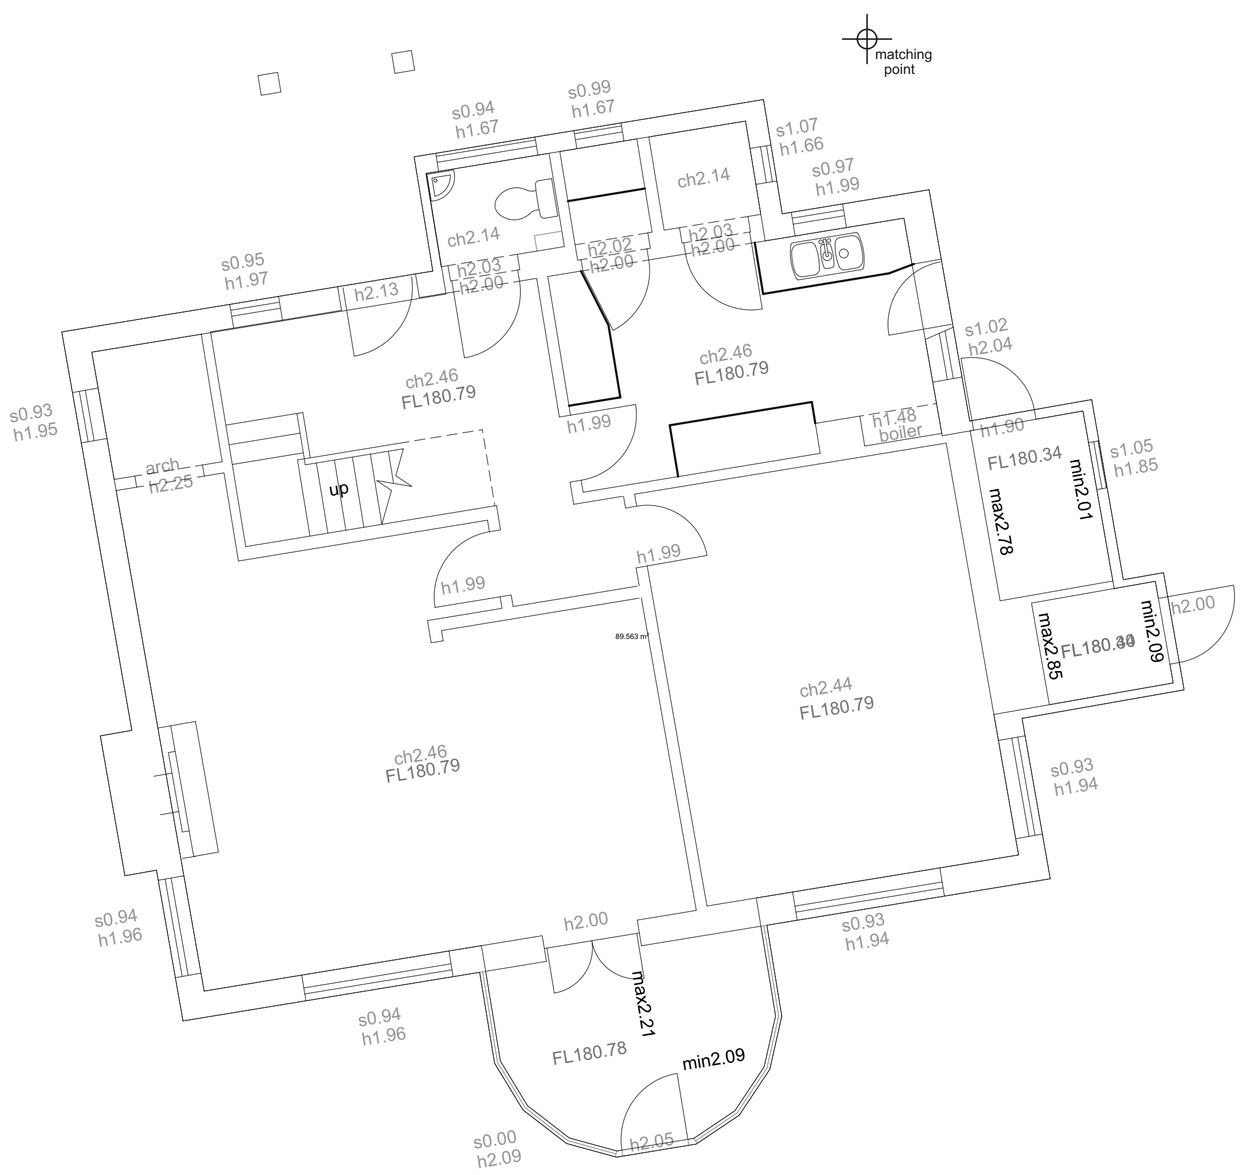

P-06 - Existing Dwelling Ground Floor Plan 1:50

0 1 2 3 4 5

NOTES
DO NOT SCALE THIS DRAWING
ALL DIMENSIONS TO BE CHECKED ON SITE

CONSULTANTS

Foxgloves

Ms N Fletcher &
Mr P Williams

Powntley Copse
Alton GU34 4DL

REVISION	DATE	DESCRIPTION

PROJECT NO: *#Pln*
MODEL FILE: *24-02-01 Proposed Model 12.pln*
DRAWN BY:
CHK'D BY:

COPYRIGHT IN THIS DRAWING REMAINS WITH FREDRICK ADAM LTD AND NO EXPRESS OR IMPLIED LICENSE IS GRANTED BY WAY OF THIS DRAWING OR OTHERWISE TO REPRODUCE / USE THIS DRAWING OR THE DESIGN CONTAINED IN IT

SHEET TITLE

Existing Floor Plans

Fredrick Adam
Fredrick Adam Ltd
Architecture & Planning
Unit 22, Lymington Farm
18 Lymington Bottom rd,
Medstead
Hampshire GU34 5FD
t. 01420 568087
e. info@fredrickadam.com
www.fredrickadam.com

FA-R-22-10-A-103

Scale: 1:50 @ A1