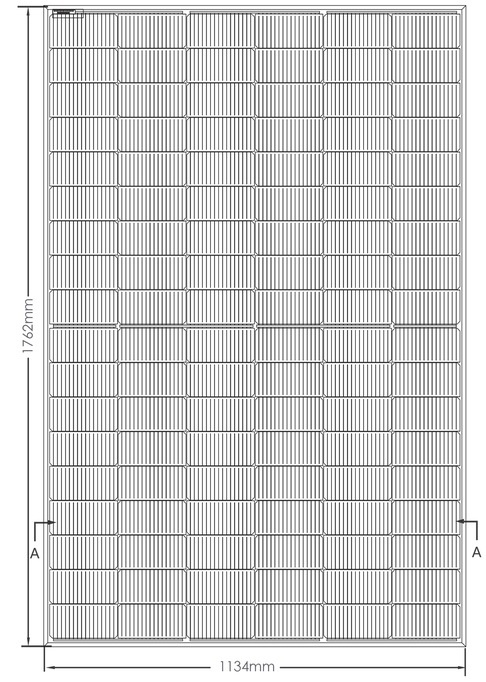


Panel size

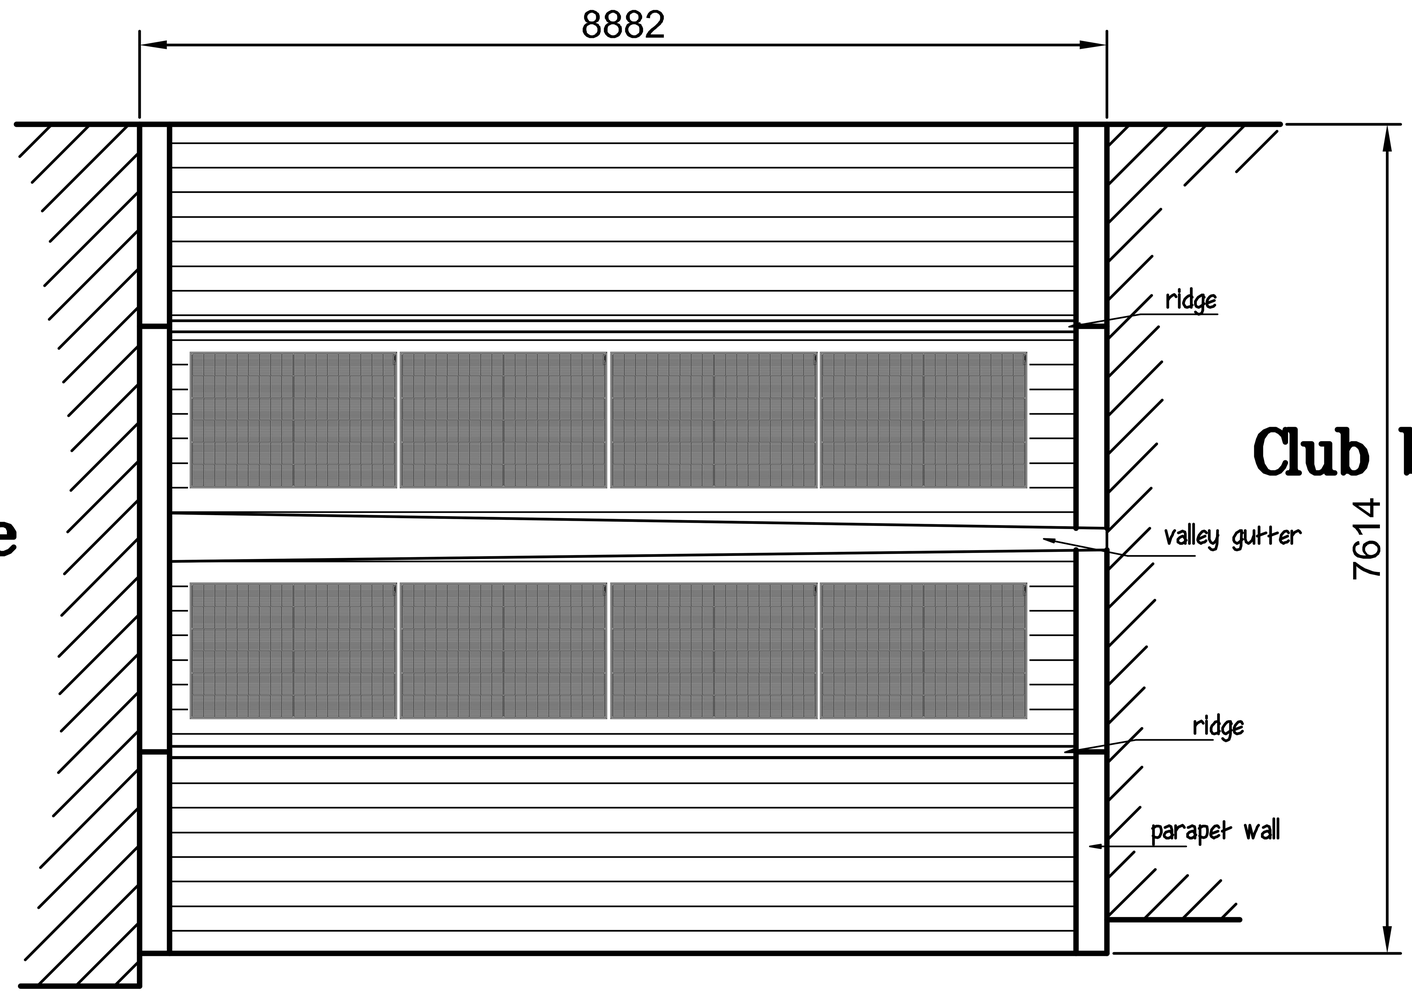


**No. 1**
**Home Cottage**

**Club building**

**PROPOSED ROOF PLAN – scale 1:100 @ A4**
**STONELEIGH CLUB VICARAGE ROAD, STONELEIGH**

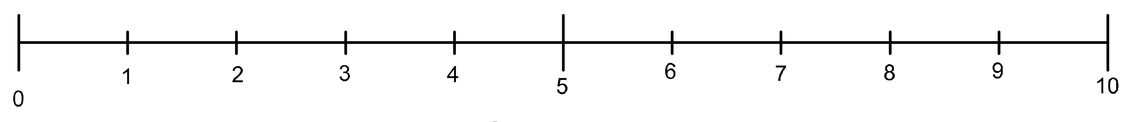


Scale bar