EAST ELEVATION

SOUTH ELEVATION

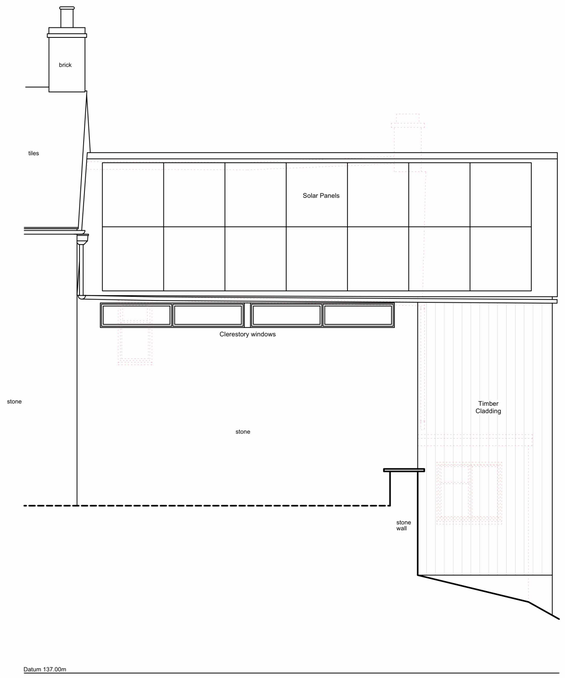

WEST ELEVATION

0 1 2 3 4 5 M

SCALE MEASUREMENTS SHOWN IN METRES.
ACCURACY OF SCALE CAN ONLY BE ASSURED ON
PROPERLY CALIBRATED MACHINERY

© Copyright

PLANNING NOTES
-

DEMOLITION NOTES
-

CONSTRUCTION NOTES
-All dimensions must be checked on site and
not scaled from this drawing.
-Responsibility is not accepted for errors made by others
in scaling from this drawing. All construction information
should be taken from figured dimensions only.

MAINTENANCE NOTES
-

Revisions

VERITY & BEVERLEY
ARCHITECTS DESIGNERS
The Coach House | 4 The Chipping | Tetbury | Glos. | GL8 8ET
Telephone [redacted] | www.verity-beverley.co.uk

BENTLEY COTTAGE
PAINSWICK

**PROPOSED ALTERATIONS &
EXTENSION**

ELEVATIONS
AS PROPOSED

Scale: 1:50	23.1557/06
Date: Nov 2023	
Drawn: MAL	Revision
Size: A1	