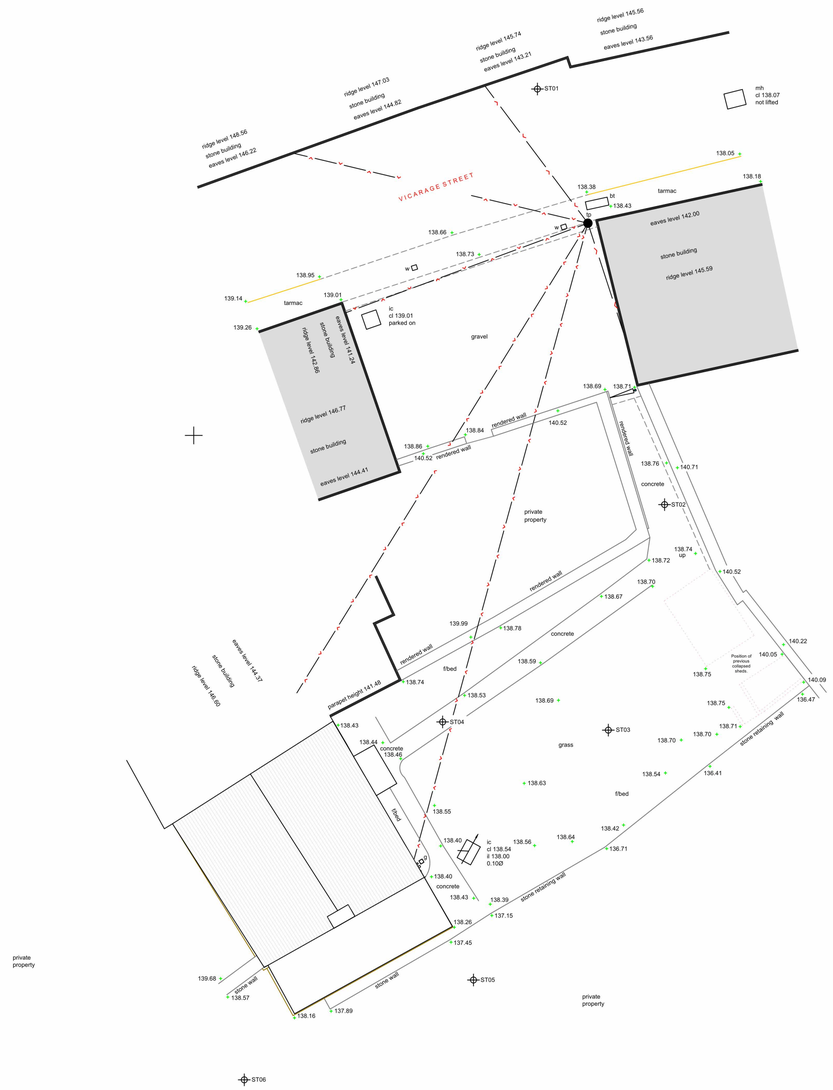

SITE PLAN

0 1 2 3 4 5 6 7 8 9 10 M

SCALE MEASUREMENTS SHOWN IN METRES.
ACCURACY OF SCALE CAN ONLY BE ASSURED ON
PROPERLY CALIBRATED MACHINERY

N

© Copyright

PLANNING NOTES
-

DEMOLITION NOTES
-

CONSTRUCTION NOTES
-All dimensions must be checked on site and not scaled from this drawing.
-Responsibility is not accepted for errors made by others in scaling from this drawing. All construction information should be taken from figured dimensions only.

MAINTENANCE NOTES
-

Revisions

A	08.02.24	Drawing amended.
B	09.02.24	Drawing amended.

VERITY & BEVERLEY
ARCHITECTS DESIGNERS
The Coach House | 4 The Chipping | Tetbury | Glos. | GL8 8ET
Telephone [redacted] | www.verity-beverley.co.uk

BENTLEY COTTAGE
PAINSWICK

ALTERATIONS & EXTENSION

SITE PLAN & ROOF PLAN
AS EXISTING

Scale: 1:100	23.1557/01
Date: 14.07.23	
Drawn: MAL	Revision
Size: A1	A B