REV	DESCRIPTION	DATE	INT.
A	SCHEME RE-DESIGNED	19-08-2022	PB

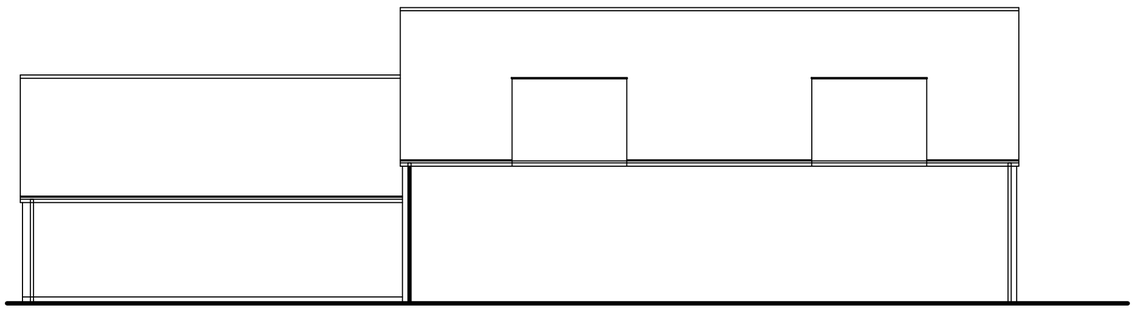

ELEVATION D
1:100

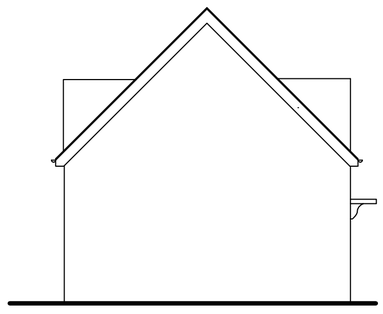

ELEVATION C
1:100

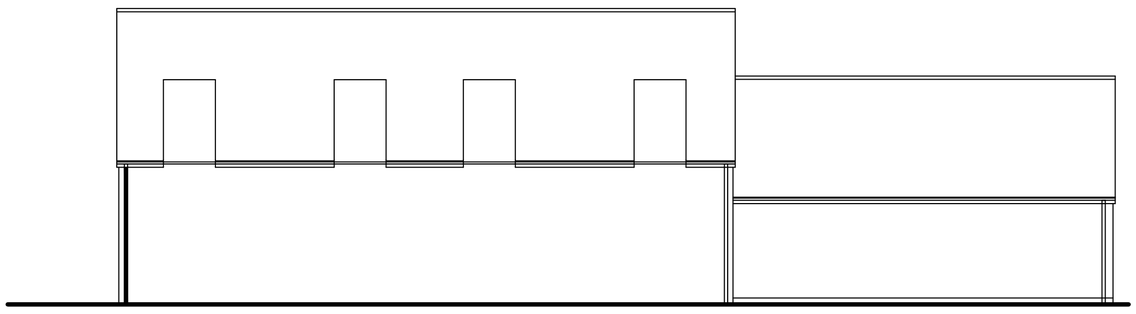

ELEVATION B
1:100

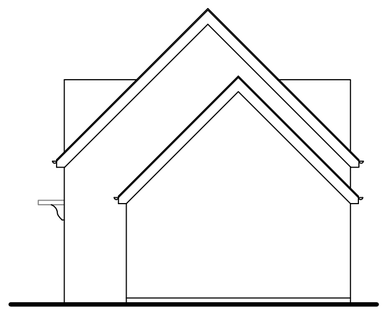

ELEVATION A
1:100

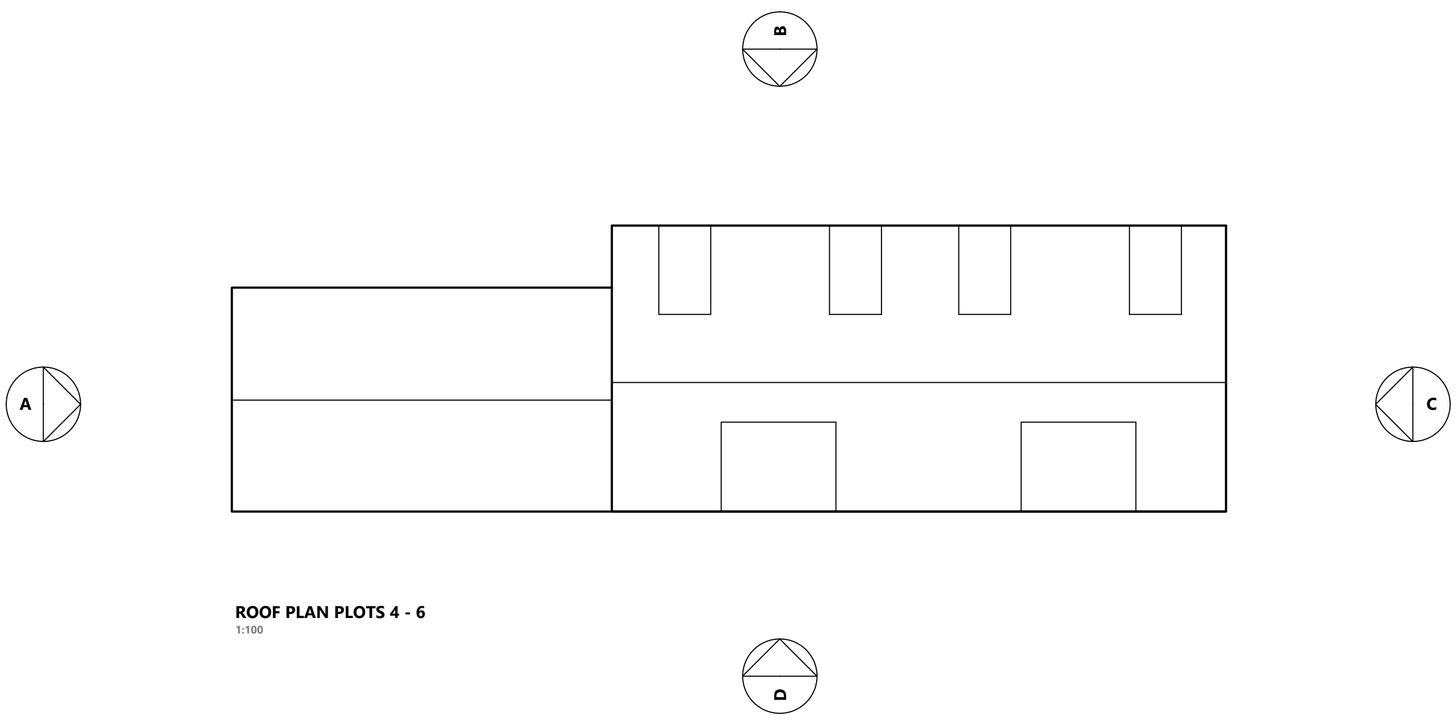

ROOF PLAN PLOTS 4 - 6
1:100

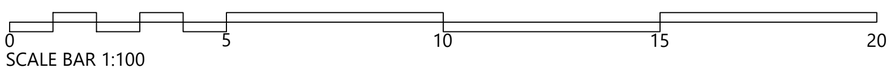

PROJECT	DRAWING TITLE	DRAWN BY	CHECKED	
Pigotts Auto Parts,	Proposed Elevations Plots 4, 5 & 6	Butler	Butler	
		DATE: Oct 2021	SCALE: 1:100 @A1	
		JOB No.: 660	DRAWING No.: 05-EL	REV.: A

Paul Butler
Architects Ltd

Unit 1 Westfield House Millfield Lane Nether Poppleton York YO26 6GA
T: (01904) 790244 E: paul@pb-architects.co.uk www.pbarchitectsltd.co.uk

RIBA Chartered Practice

ALL DIMENSIONS MUST BE CHECKED ON SITE PRIOR TO COMMENCEMENT OF WORK
ALL WORK AND MATERIALS TO BE TO CURRENT CODES OF PRACTICE AND BRITISH STANDARDS
ANY DISCREPANCIES TO BE REPORTED TO PAUL BUTLER ARCHITECTS LTD IMMEDIATELY WORK TO FIGURED DIMENSIONS ONLY, DO NOT SCALE IF IN DOUBT ASK
ALL DIMENSIONS TO STRUCTURE UNLESS OTHERWISE STATED
THIS DRAWING IS COPYRIGHT © PAUL BUTLER ARCHITECTS LTD

arb Architects Registration Board

Residential Commercial Healthcare Sports & Leisure Community Education