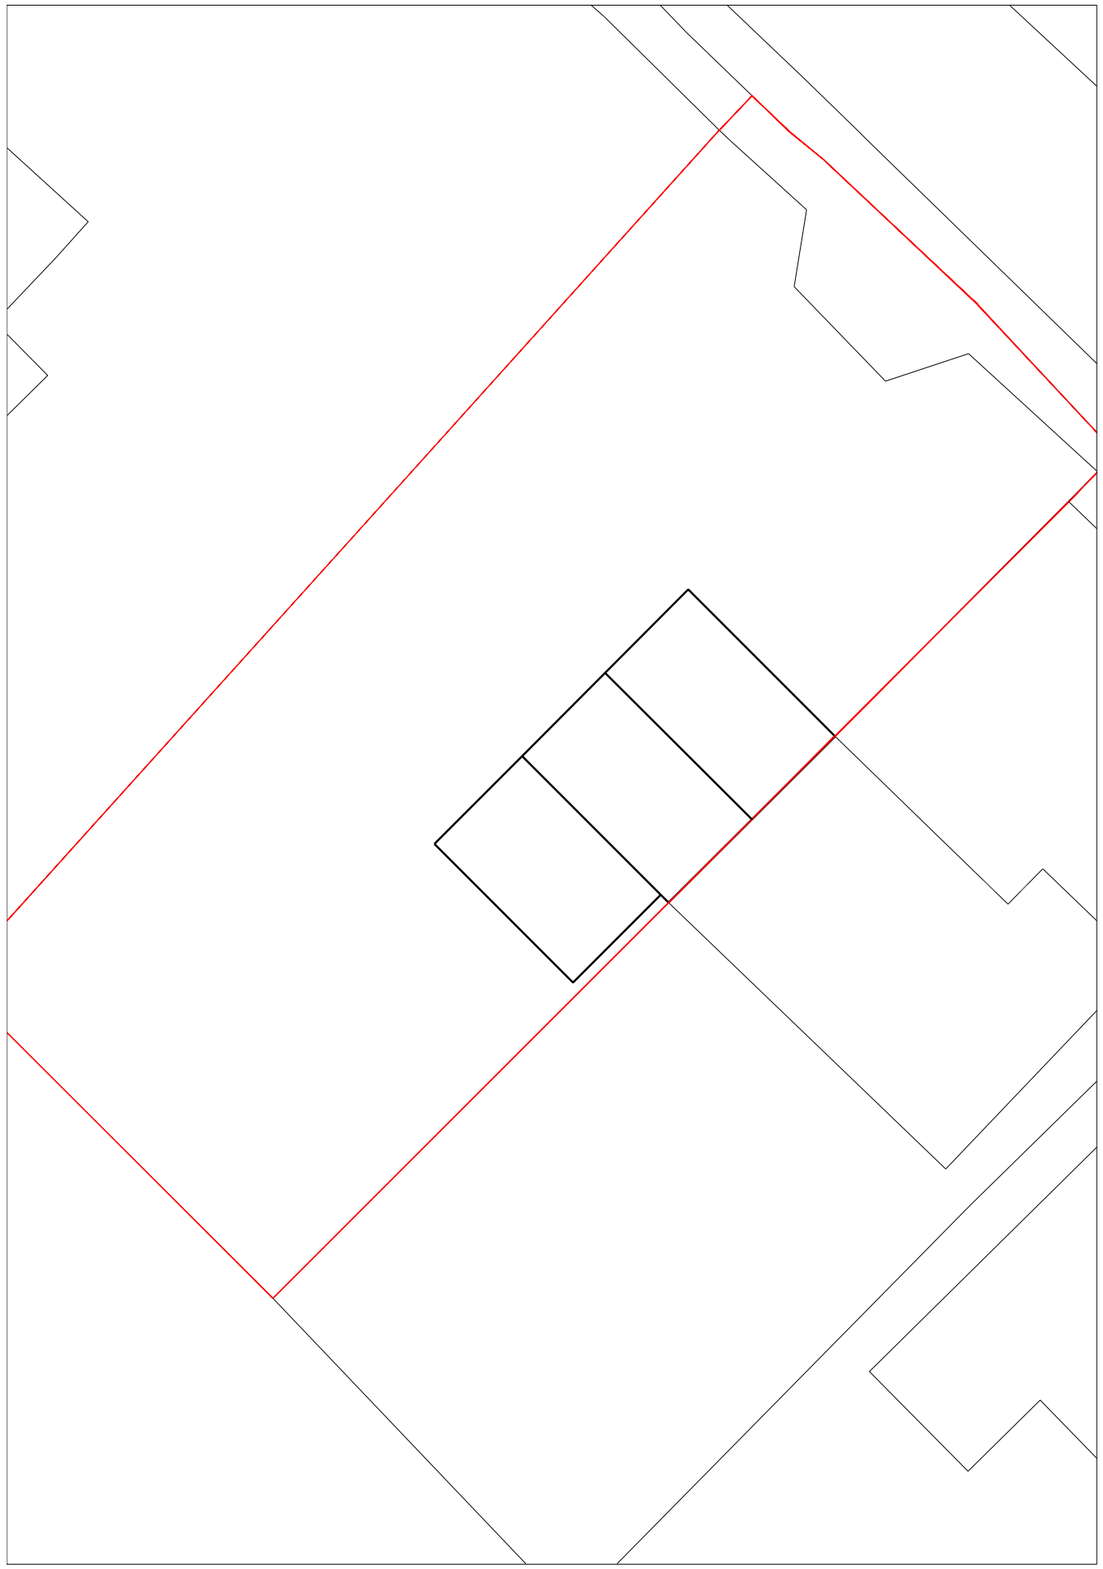

Existing Block Plan

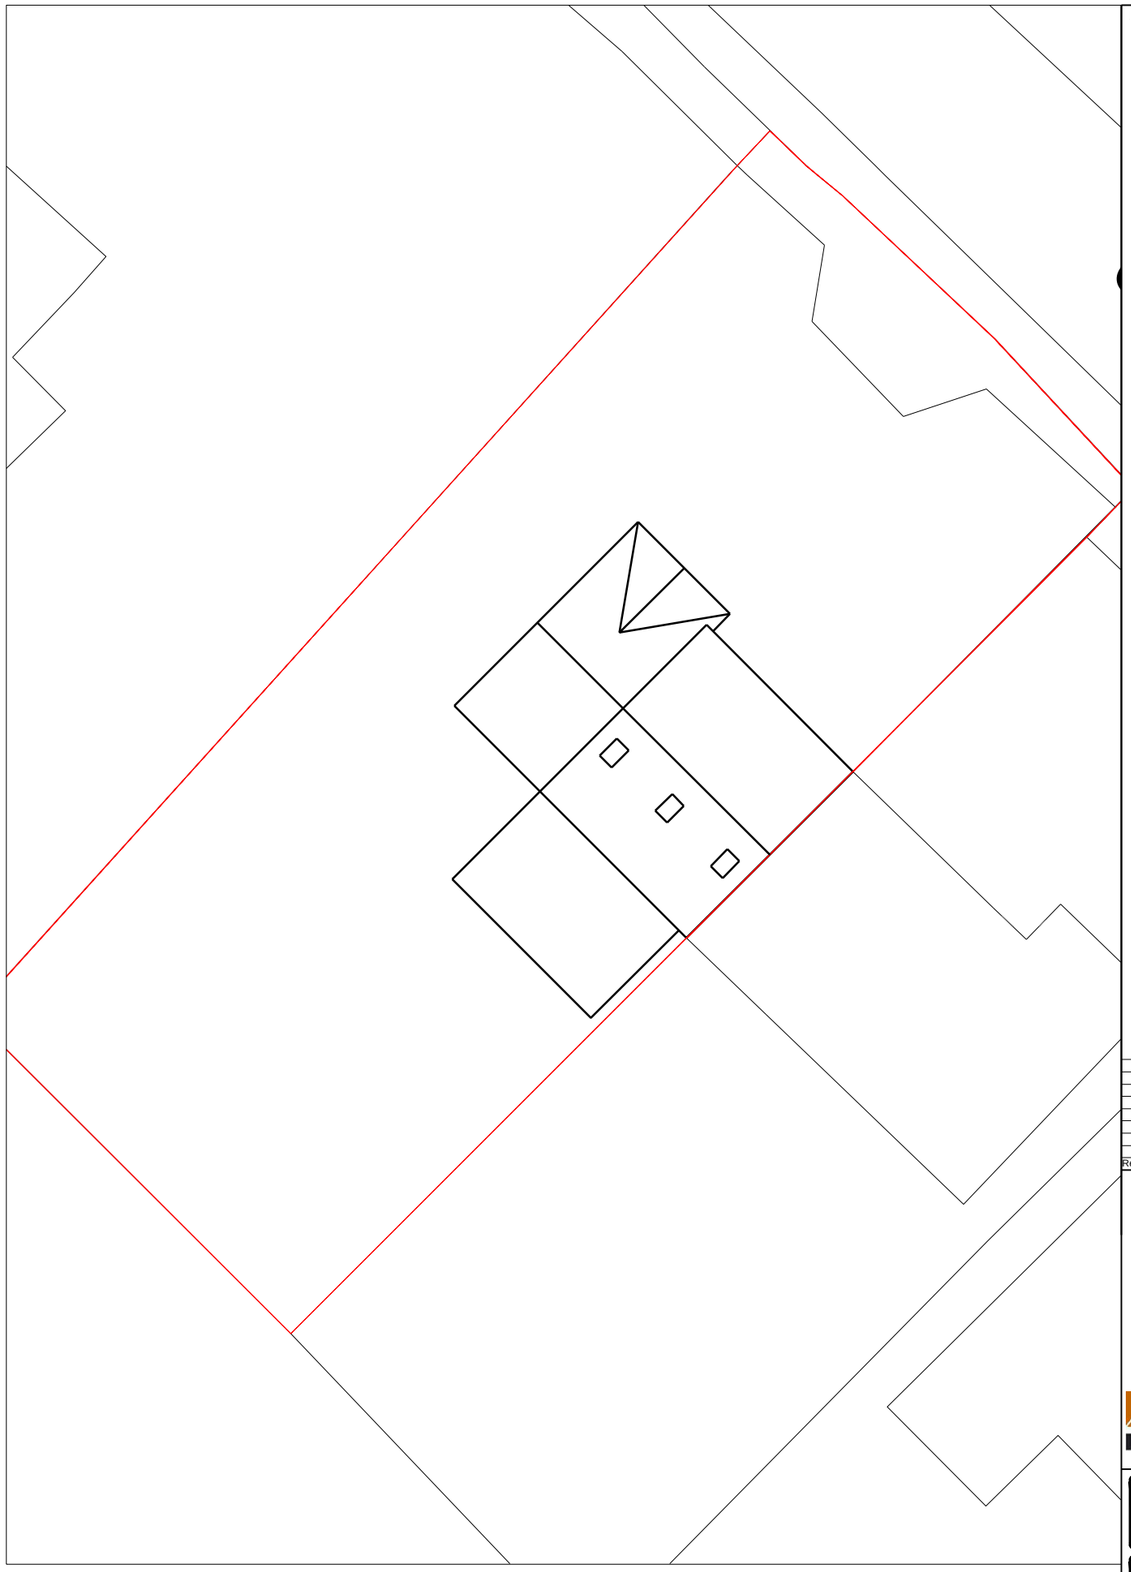

Proposed Block Plan

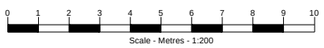

NOTES:

1. This drawing is the property of MJF CAD Solutions and must not be copied or disclosed for any purpose except as authorised by MJF CAD Solutions or the client.

Rev	Date	By	Chk	Comment

MJF CAD Solutions
Basepoint Business Centre, Rivermead Drive
Swindon, SN5 7EX
[redacted]

Client
Mr Harris
Cotswold
Clacton Road
CO16 9DZ

Project Title
2 Storey Side Extension

Drawing Title
Existing & Proposed Block Plans

Drawn by:	Scale:	Date:
MJF	1:200 - A3	Dec 2023

Drawing No.	Rev.
1152_04	