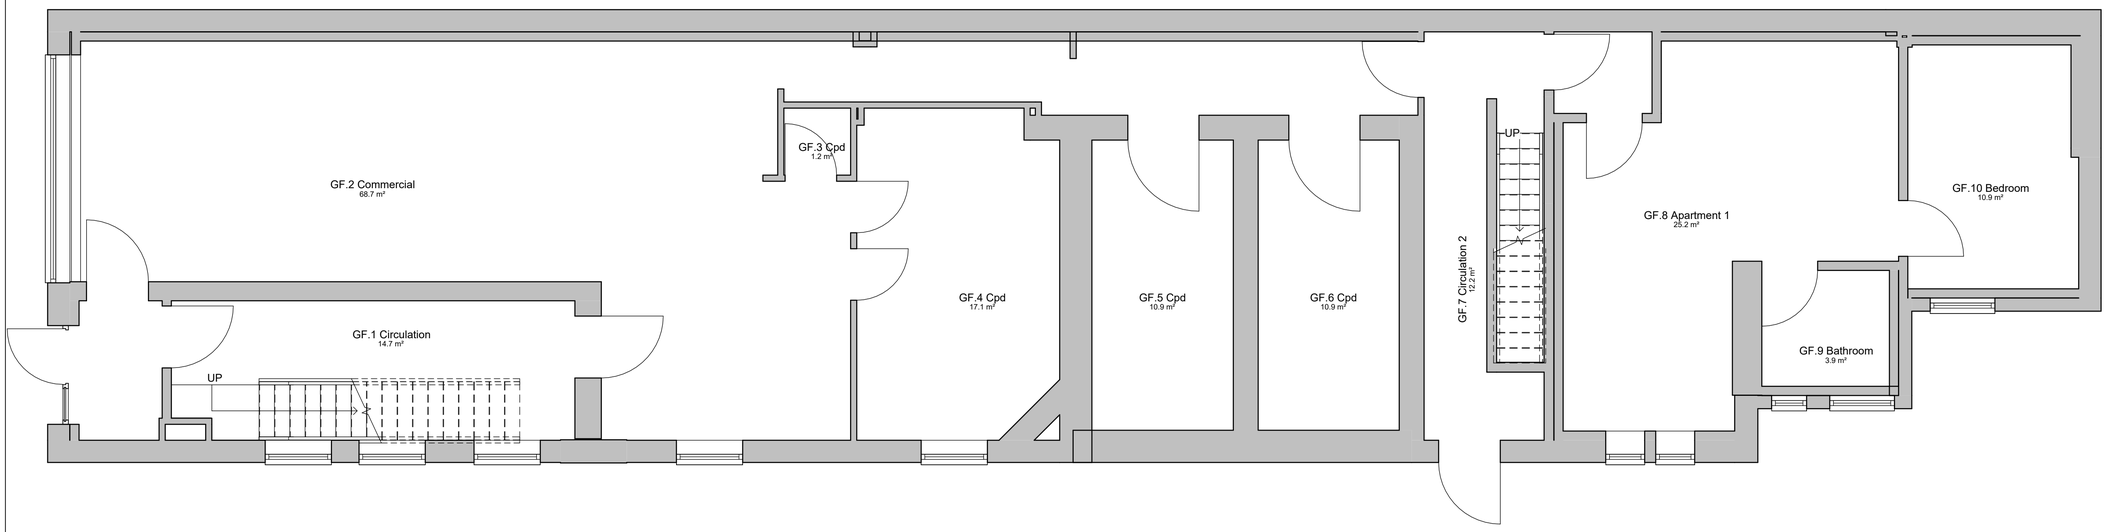

01. GF - FFL Proposed

1 : 50

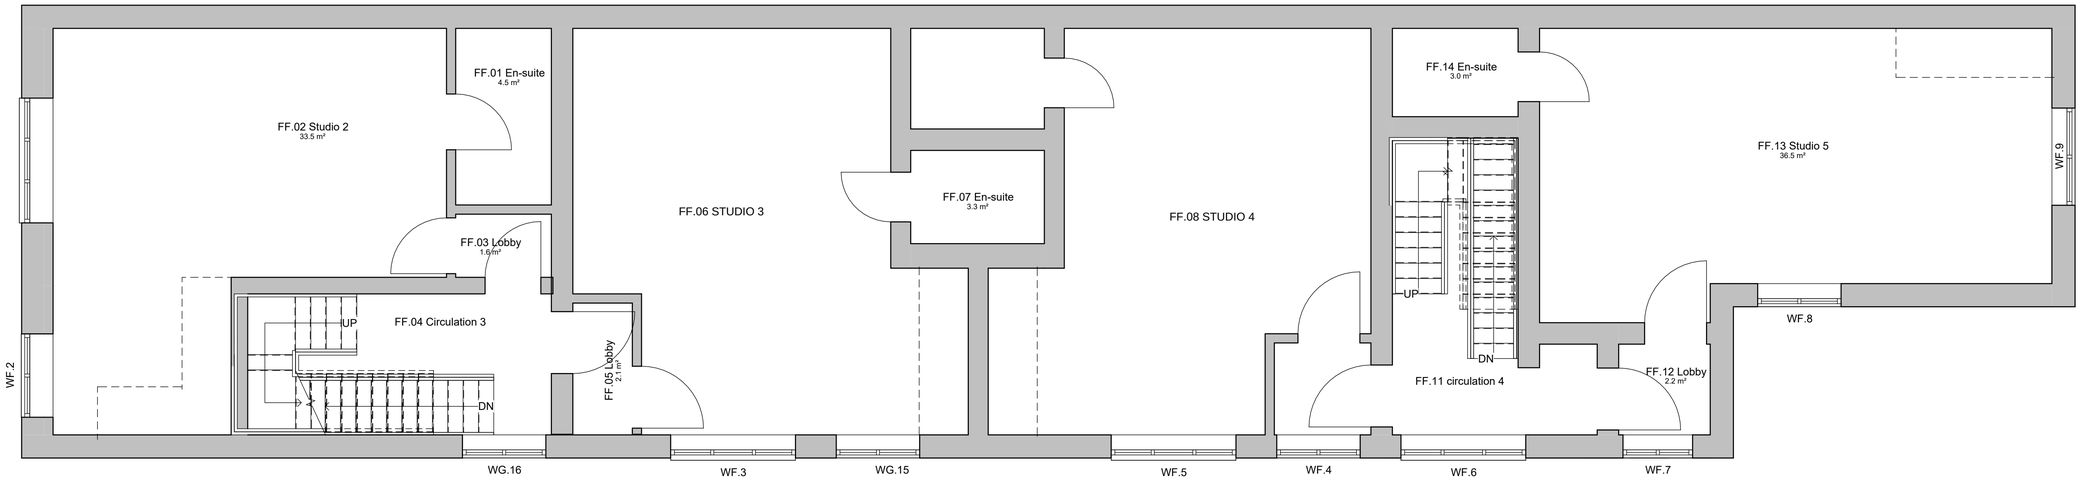

Proposed FF - FFL

1 : 50

1 : 50 0 1 2 4m

Rev	Description	Date

PROJECT

301 HIGH STREET

TITLE

Proposed Ground and First Floor Plan

CLIENT

Owner

DRAWN BY	CHECKED BY	DATE
RC	JG	30/01/24

SCALE (@ A1)	PROJECT NUMBER
1 : 50	80014

DRAWING NUMBER	REV
80014 - 05 - 05	