CROFTERS, UPPER STREET, HIGHAM CO7 6ND
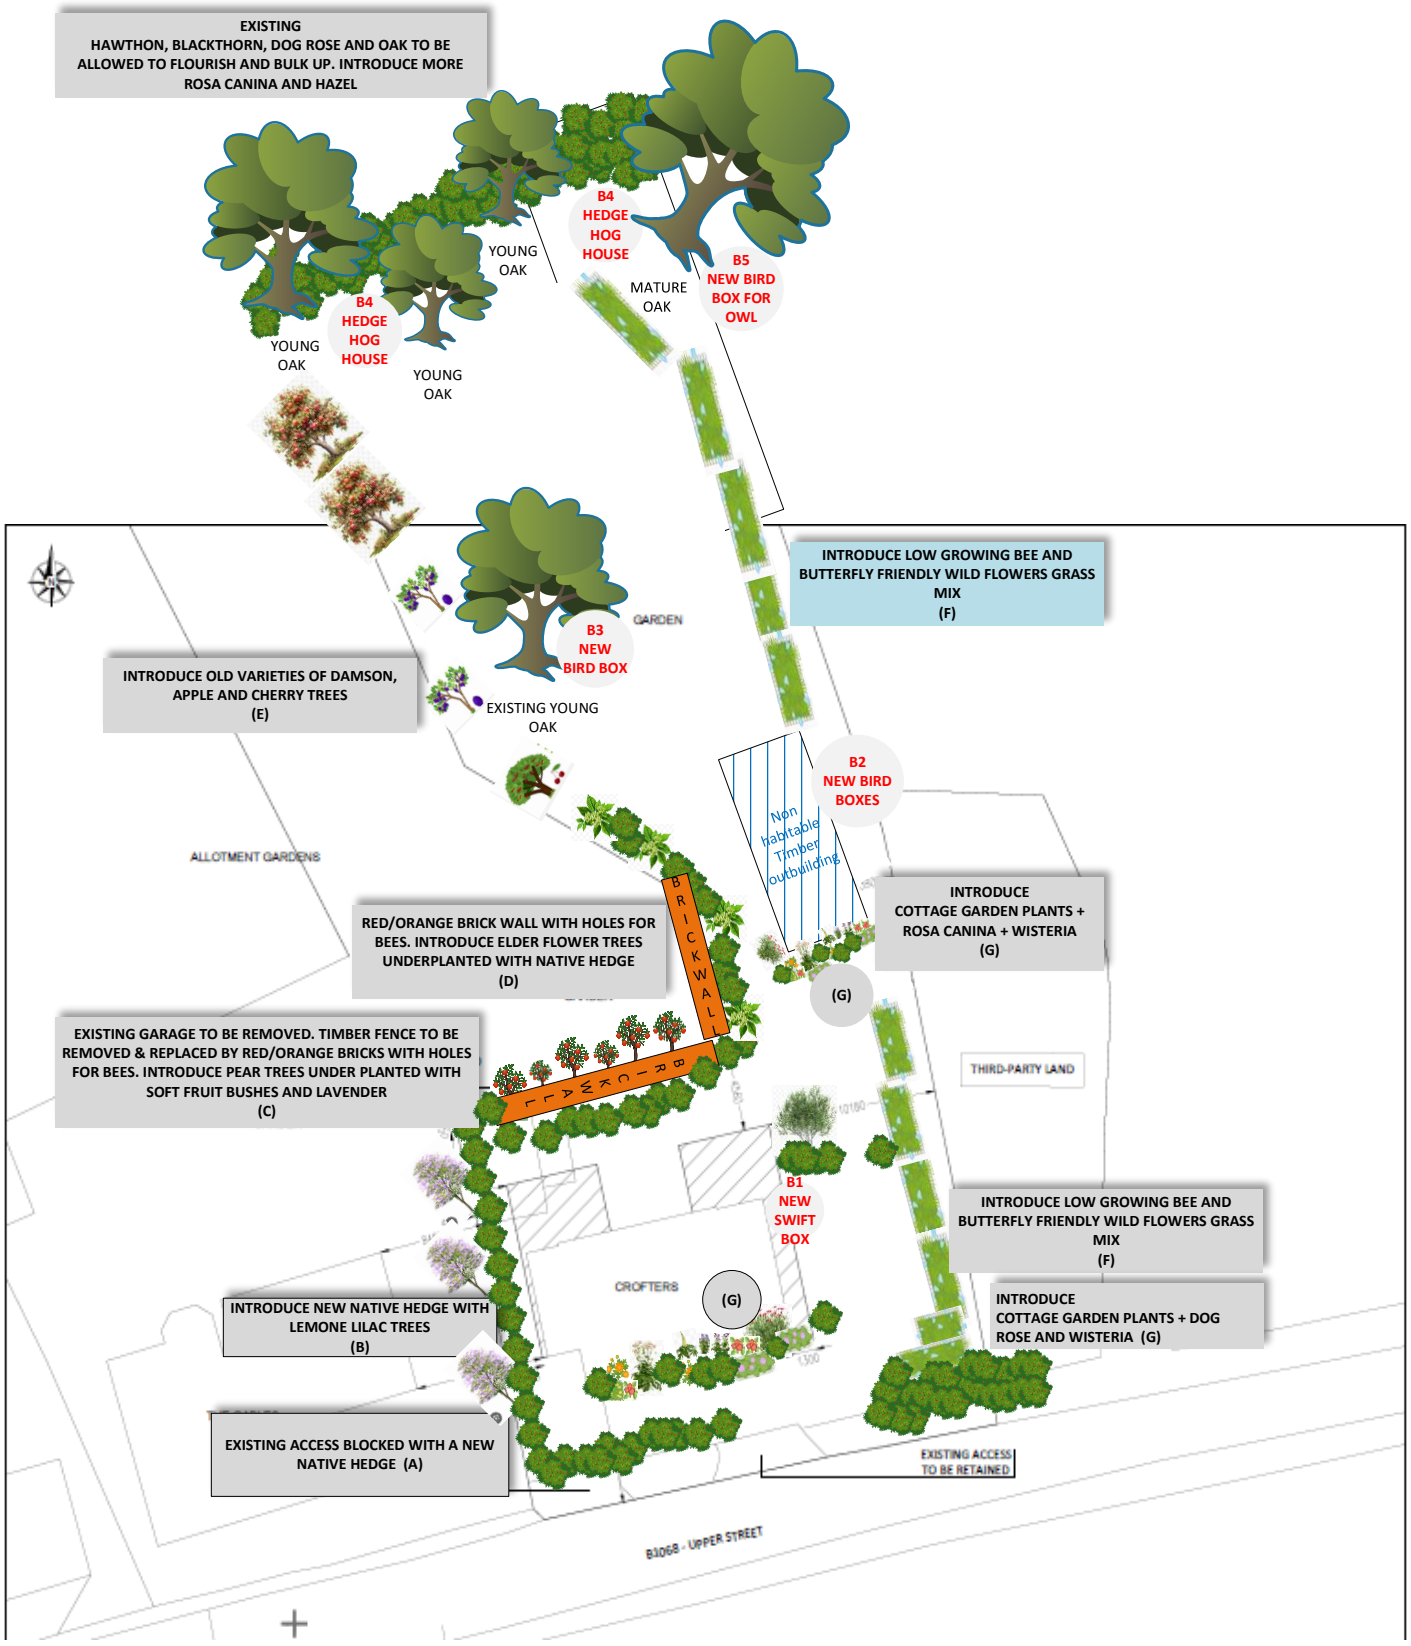
BLOCK PLAN SHOWING INTRODUCTION OF NEW HEDGES, FRUIT TREES AND WILD FLOWER MIX. POSITION OF NEW BIRD BOXES AND HEDGEHOG BOXES ARE SHOWN.